


T09N-R02W-33_0000_MCS

1-11-11-11 K. L. L.

NW CORNER
SW 1/4, SW 1/4
SECTION 33
T9N, R2W

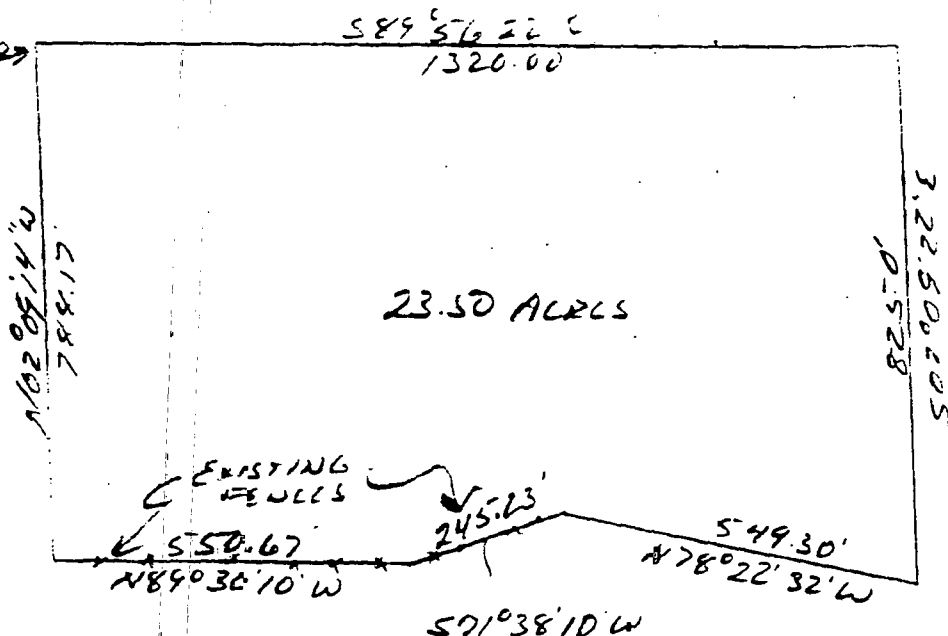

SCALE
1" = 300'

DESCRIPTION:

A part of the Southwest quarter of the Southwest quarter of Section 33, Township 9 North, Range 2 West, Monroe County, Indiana, bounded and described as follows: Beginning at the Northwest corner of said quarter quarter, thence running on the North line of said quarter quarter South 89 degrees 56 minutes 22 seconds East for 1320.00 feet and to the Northeast corner, thence running South 02 degrees 09 minutes 22 seconds East for 825.00 feet, thence North 78 degrees 22 minutes 32 seconds West for 549.30 feet and to a fence corner, thence running with an existing fence South 71 degrees 38 minutes 10 seconds West for 245.23 feet and to an existing fence corner, thence running with an existing fence North 89 degrees 30 minutes 10 seconds West for 550.67 feet and to the West line of said quarter quarter, thence running with said line North 02 degrees 09 minutes 14 seconds West for 788.17 feet and to the point of beginning. Containing in all 23.50 acres, more or less.



Raymond Graham

Raymond Graham
R.P.E. 8409 L.S. 9978 Indiana
3215 N. Smith Pike
Bloomington, Indiana
November 17, 1933

A Fifty (50.00) foot ingress-egress easement, being 25.00 feet on each side of the following described centerline:

A part of the Southwest quarter of the Southwest quarter of Section 33, Township 9 North, Range 2 West and a part of the Northwest quarter of the Northwest quarter of Section 4, Township 8 North, Range 2 West, Monroe County, Indiana, described as follows: Beginning at a point that is 656.49 feet South and 521.61 feet East of the Northwest corner of the Northwest quarter of the Northwest quarter of Section 4 and on the right-of-way of State Highway No. 48, thence running North 03 degrees 09 minutes 50 seconds West for a distance of 226.12 feet; thence North 43 degrees 31 minutes 51 seconds West for a distance of 84.23 feet; thence North 25 degrees 09 minutes 23 seconds West for a distance of 60.57 feet; thence North 00 degrees 17 minutes 37 seconds East for a distance of 130.69 feet; thence North 84 degrees 22 minutes 38 seconds East for a distance of 112.37 feet; thence North 49 degrees 31 minutes 35 seconds East for a distance of 60.30 feet; thence North 31 degrees 09 minutes 49 seconds East for a distance 128.29 feet; North 42 degrees 00 minutes 47 seconds East for a distance of 120.36 feet; thence North 30 degrees 04 minutes 32 seconds East for a distance of 62.74 feet; thence North 01 degrees 35 minutes 02 seconds East for a distance of 75.61 feet; thence North 26 degrees 14 minutes 44 seconds West for a distance of 265.30 feet and to a 23.58 acre tract.


RAYMOND GRAHAM

RAYMOND GRAHAM
RPE 8409/LS 9978 Indiana
3215 N. Smith Pike
Bloomington, Indiana
September 22, 1988

A circular professional engineer seal for Raymond G. Smith. The outer ring contains the text "RAYMOND G. SMITH" at the top and "PROFESSIONAL ENGINEER" at the bottom, separated by stars. The inner circle contains the word "REGISTERED" at the top, "No. 8409" in the center, and "STATE OF INDIANA" at the bottom.

Sec 33


DANIEL
WEBB

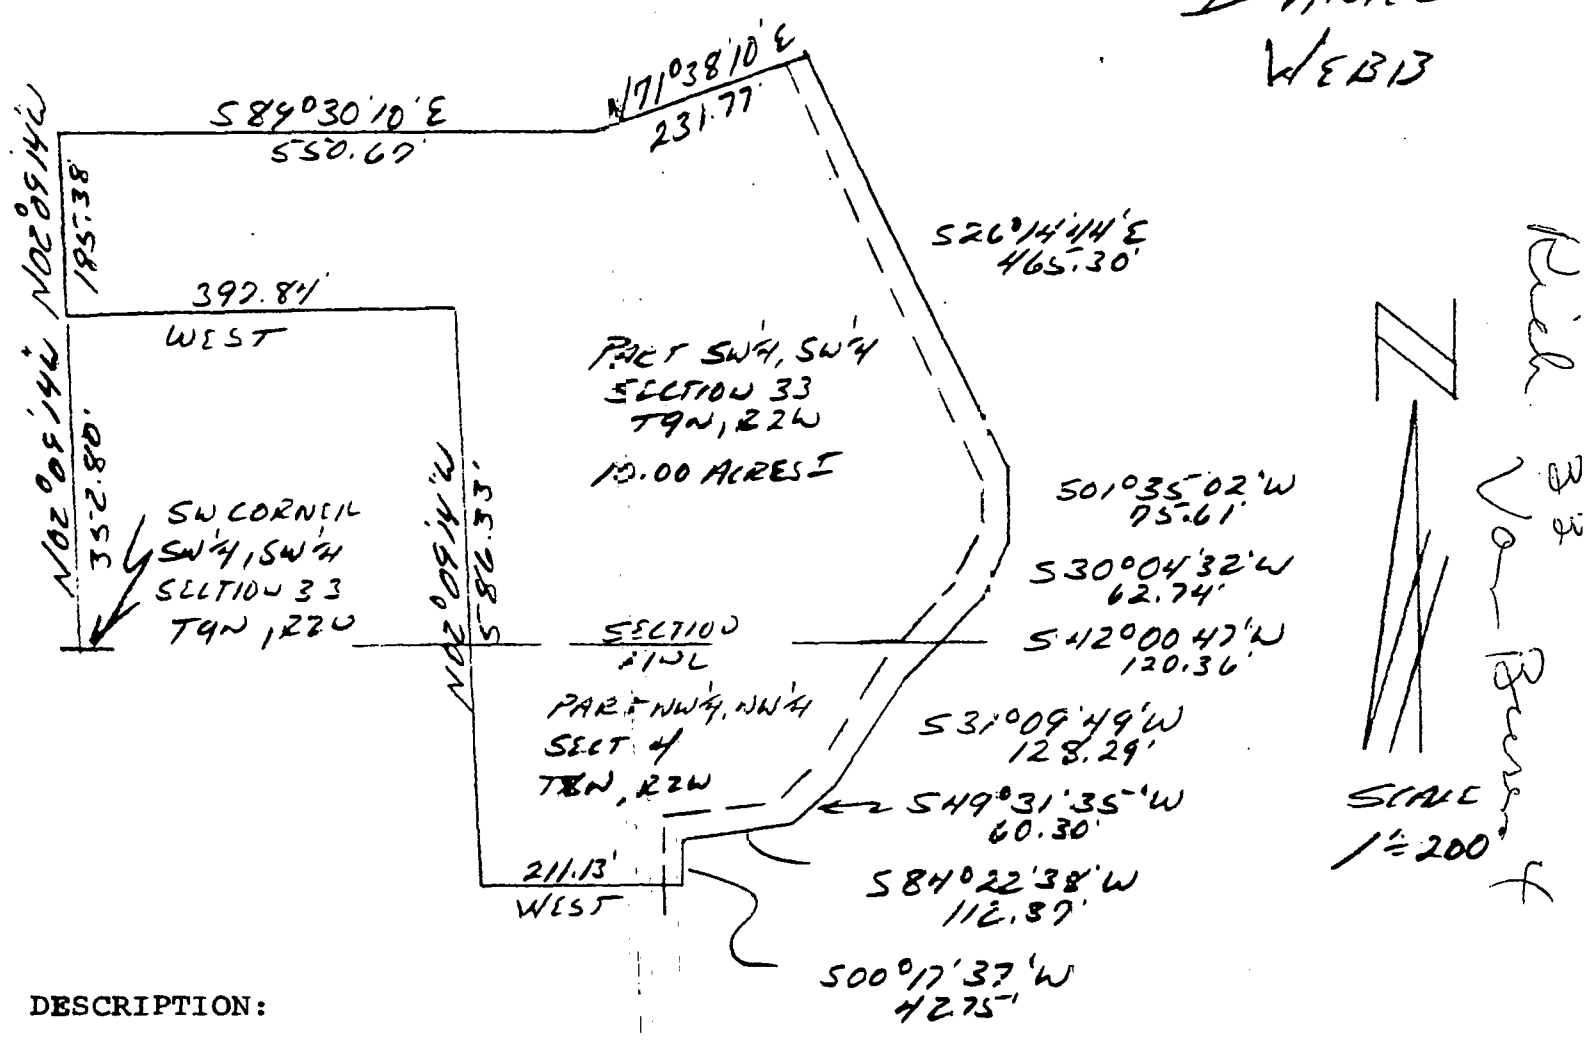


DESCRIPTION:

A part of the Southwest quarter of the Southwest quarter of Section 33, Township 9 North, Range 2 West, and a part of the Northwest quarter of the Northwest quarter of Section 4, Township 8 North, Range 2 West, all in Monroe County, Indiana, described as follows:
Beginning at the Southwest corner of the Southwest quarter of the Southwest quarter of Section 33, Township 9 North, Range 2 West, Monroe County Indiana and running North 02 degrees 09 minutes 14 seconds West for a distance of 352.80 feet to the true point of beginning; thence continuing North 02 degrees 09 minutes 14 seconds West for a distance of 185.38 feet; thence running South 89 degrees 30 minutes 10 seconds East for a distance of 550.67 feet; thence running North 71 degrees 38 minutes 10 seconds East for a distance of 231.77 feet to the centerline of a recorded easement; thence running along said centerline the following directions and dimensions:
South 26 degrees 14 minutes 44 seconds East for 465.30 feet;
South 01 degree 35 minutes 02 seconds West for 75.61 feet;
South 30 degrees 04 minutes 32 seconds West for 120.36 feet;
South 31 degrees 09 minutes 49 seconds West for 128.29 feet;
South 49 degrees 31 minutes 35 seconds West for 60.30 feet;
South 84 degrees 22 minutes 38 seconds West for 112.37 feet;
South 00 degrees 17 minutes 37 seconds West for 42.75 feet;
thence leaving said easement centerline and running West for a distance of 211.13 feet; thence running North 02 degrees 09 minutes 14 seconds West for a distance of 586.33 feet; thence running West for a distance of 397.84 feet and to the point of true beginning.
Containing 10.00 acres, more or less.
Subject to a 25.00 foot easement along the above described centerline.

Raymond Graham
RAYMOND GRAHAM
RPE 8409 LS 9978 Indiana
3215 N. Smith Pike
Bloomington, Indiana
November 8, 1988

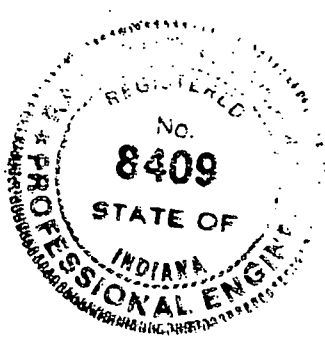

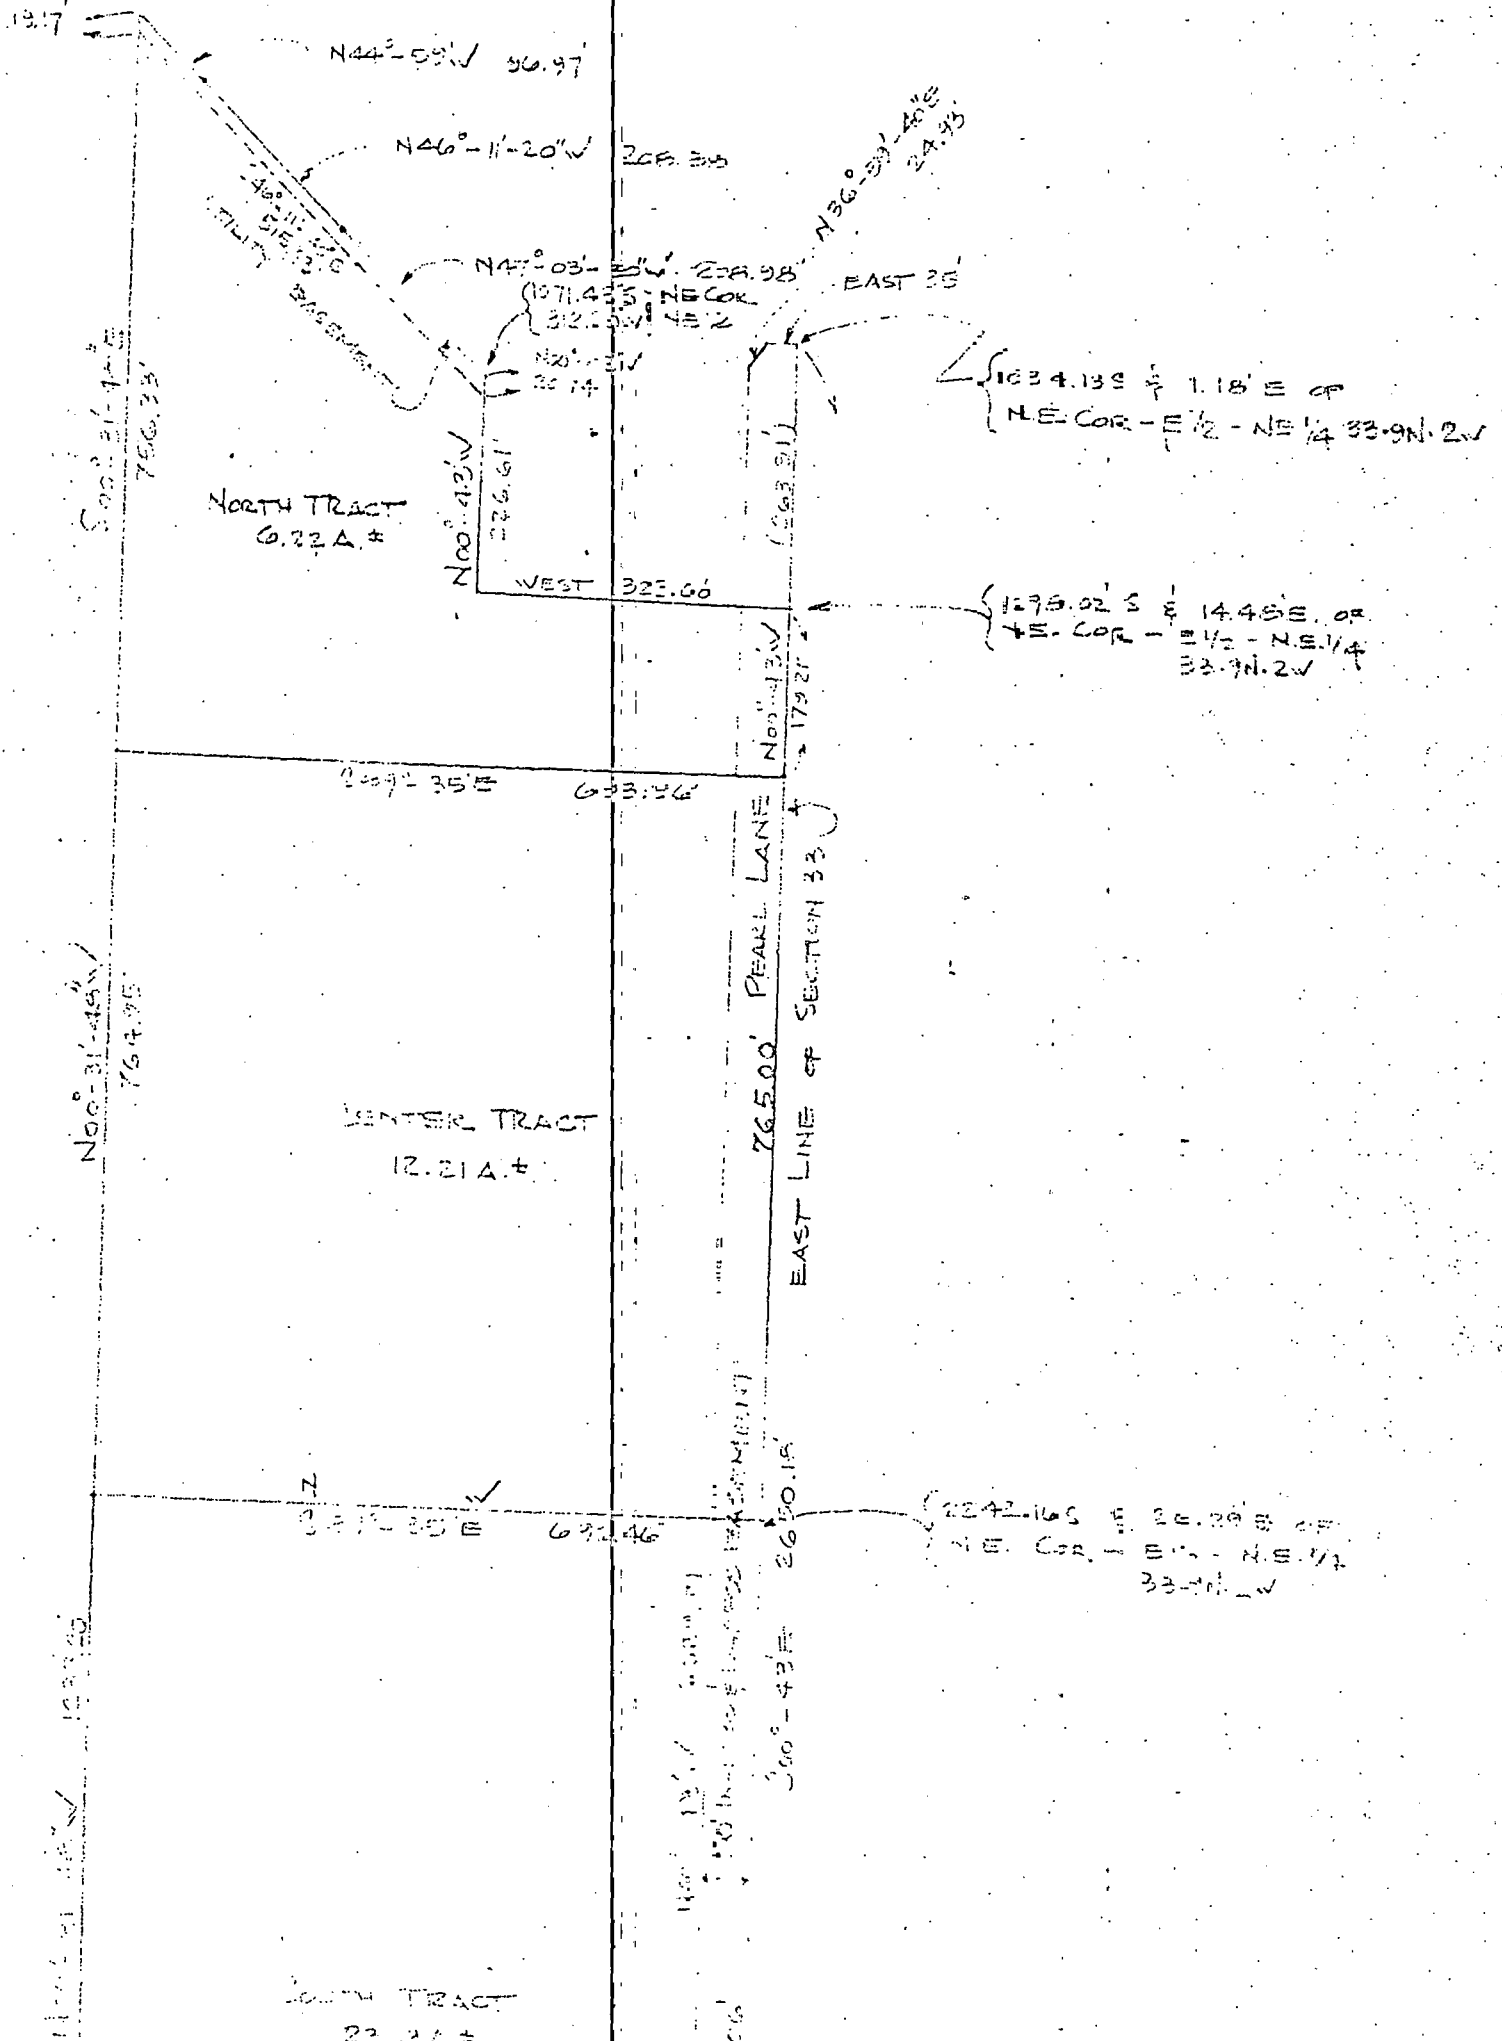

1222.40' ✓

1242.16' S 12.18° E 696.46' ✓

1242.16' S 12.18° E 696.46' ✓
N.E. COR. - E 1/2 - N.E. 1/4
SECTION 33 T2N R2W

SOUTH TRACT
23.13A.±

1100' - 43.1' ✓

50' 1100' - 43.1' ✓

1000' - 43.1' ✓

EAST

1442.56'

N 87° - 35' ✓
208.75'

N 88° - 22' ✓
208.75'

N 87° - 35' W 493.00'

3684.10' S 44.33° E 70'
N.E. COR. - E 1/2 - N.E. 1/4
SECTION 33 T2N R2W

PLAT
OF
PART OF THE E 1/2 OF SECTION 23-T2N-R2W
KOSCIUSKO COUNTY, INDIANA


RECEIVED 23.1970

PREPARED BY

BLOOMINGTON ENGINEERS & CO.

514 ALTA STREET


BLOOMINGTON, INDIANA

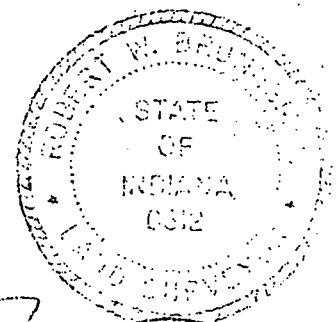

Robert W. Bruning

Plat 7C

DANIEL
WELLS

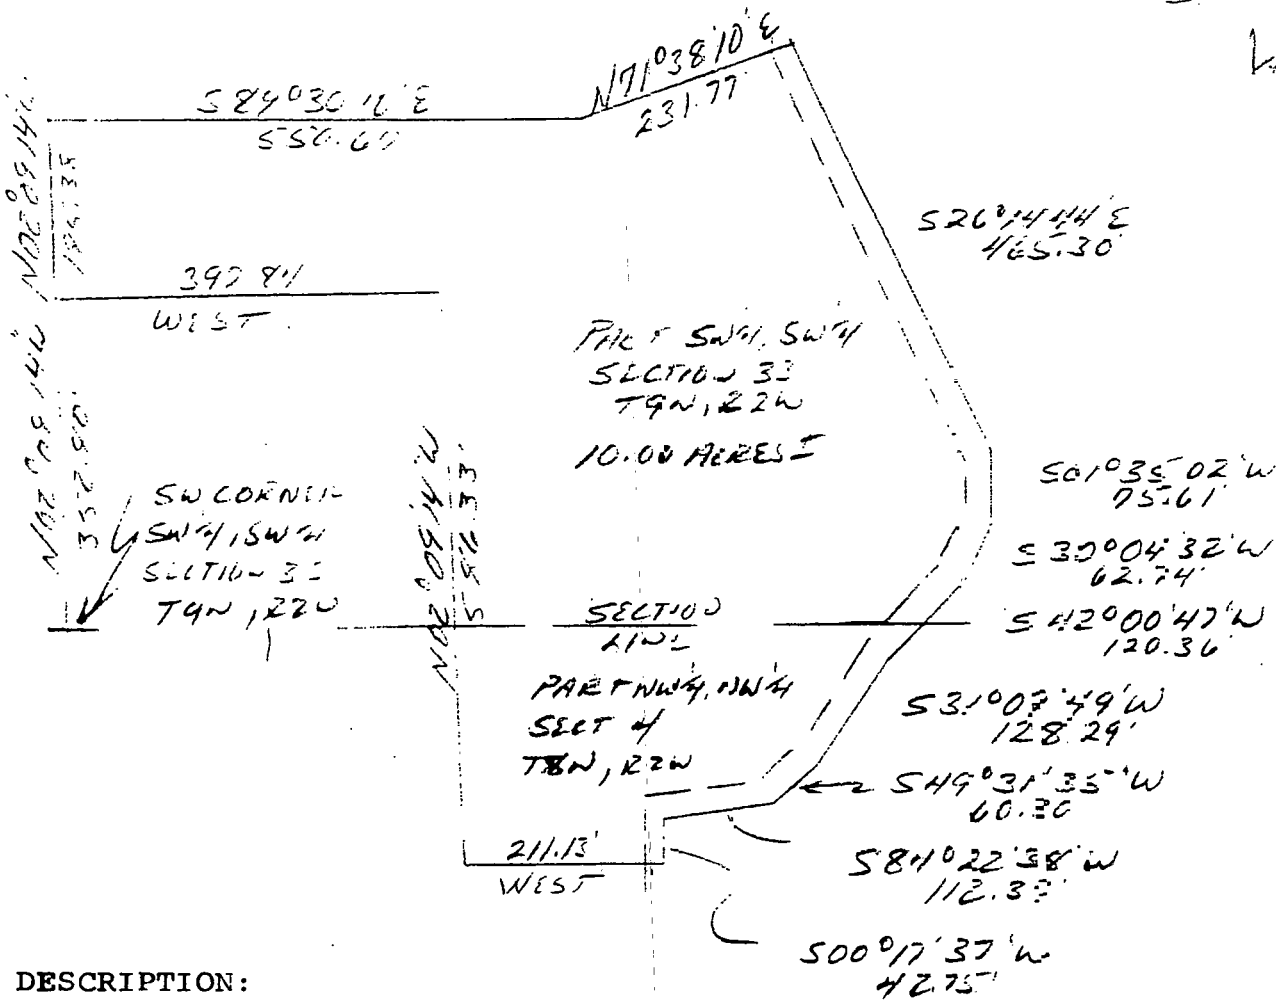

Richard
33
SCALE
1/200

DESCRIPTION:

A part of the Southwest quarter of the Southwest quarter of Section 33, Township 9 North, Range 2 West, and a part of the Northwest quarter of the Northwest quarter of Section 4. Township 8 North, Range 2 West, all in Monroe County, Indiana, described as follows:
Beginning at the Southwest corner of the Southwest quarter of the Southwest quarter of Section 33, Township 9 North, Range 2 West, Monroe County Indiana and running North 02 degrees 09 minutes 14 seconds West for a distance of 352.80 feet to the true point of beginning; thence continuing North 02 degrees 09 minutes 14 seconds West for a distance of 185.38 feet; thence running South 89 degrees 30 minutes 10 seconds East for a distance of 550.67 feet; thence running North 71 degrees 38 minutes 10 seconds East for a distance of 231.77 feet to the centerline of a recorded easement; thence running along said centerline the following directions and dimensions:
South 26 degrees 14 minutes 44 seconds East for 465.30 feet;
South 01 degree 35 minutes 02 seconds West for 75.61 feet;
*South 30 degrees 04 minutes 32 seconds West for 120.36 feet, 62.74 feet *
South 31 degrees 09 minutes 49 seconds West for 128.29 feet;
South 49 degrees 31 minutes 35 seconds West for 60.30 feet;
South 84 degrees 22 minutes 38 seconds West for 112.37 feet;
South 00 degrees 17 minutes 37 seconds West for 42.75 feet;
thence leaving said easement centerline and running West for a distance of 211.13 feet; thence running North 02 degrees 09 minutes 14 seconds West for a distance of 586.33 feet; thence running West for a distance of 397.84 feet and to the point of true beginning.
Containing 10.00 acres, more or less.
Subject to a 25.00 foot easement along the above described centerline.
South 42 degrees 00 Minutes 47 seconds West for 120.36 feet

Raymond Graham
RAYMOND GRAHAM
RPE 8409 LS 9978 Indiana
3215 N. Smith Pike
Bloomington, Indiana
November 8, 1938



Chipp - Sexton

BLOOMINGTON ENGINEERING COMPANY

ENGINEERS and SURVEYORS
811 ANITA STREET
BLOOMINGTON, INDIANA 47401
Phone 332-2603



CHIPP DESCRIPTIONS North Tract

A part of the East half of the Northeast quarter of Section 33, Township 9 North, Range 2 West, Monroe County, Indiana, described as follows: Beginning at a point that is 1238.02 feet South and 14.48 feet East of the Northeast corner of the East half of the Northeast quarter of said Section 33, said point being on the East line of said half-quarter, thence West for a distance of 323.60 feet, thence $N00^{\circ}43'W$ for a distance of 226.61 feet, thence $N47^{\circ}03'30''W$ for a distance of 208.98 feet, thence $N46^{\circ}11'-20''W$ for a distance of 20.88 feet, thence $N44^{\circ}59'W$ for a distance of 96.97 feet, thence $S00^{\circ}31'-48''E$ for a distance of 754.03 feet, thence $S89^{\circ}35'E$ for a distance of 693.96 feet to a point on the East line of said half-quarter, thence $N00^{\circ}43'W$ over and along the East line of said half-quarter for a distance of 179.21 feet to the place of beginning. Containing 6.22 acres, more or less. Subject to a roadway easement for Pearl Lane 50 feet of even width off the entire East side, and a 5 foot strip lying adjacent to and on the West side of the East line of the East half of the Northeast quarter of said Section 33. Also, subject to a utility easement described as follows: Beginning at a point that is 1071.13 feet South and 312.20 feet West of the Northeast corner of the East half of the Northeast quarter of said Section 33, thence $N47^{\circ}03'30''W$ for a distance of 208.98 feet, thence $N46^{\circ}11'-20''W$ for a distance of 208.88 feet, thence $N44^{\circ}59'W$ for a distance of 96.97 feet, thence $S00^{\circ}31'-48''E$ for a distance of 1.17 feet, thence $S46^{\circ}11'-40''E$ for a distance of 515.93 feet, thence $N00^{\circ}43'W$ for a distance of 179.21 feet to the place of beginning.

Center Tract

A part of the East half of the Northeast quarter of Section 33, Township 9 North, Range 2 West, Monroe County, Indiana, described as follows: Beginning at a point that is 2242.16 feet South and 24.22 feet East of the Northeast corner of the East half of the Northeast quarter of said Section 33, said point being on the East line of said half-quarter, thence West for a distance of 606.40 feet, thence $N00^{\circ}31'-48''W$ for a distance of 764.95 feet, thence $S89^{\circ}35'E$ for a distance of 693.96 feet to a point on the East line of said half-quarter, thence $S00^{\circ}43'E$ over and along the East line of said half-quarter for a distance of 179.21 feet to the place of beginning. Containing 12.21 acres, more or less. Subject to a roadway easement for Pearl Lane 50 feet of even width off the entire East side, said 5 foot strip lying adjacent to and on the West side of the East line of the East half of the Northeast quarter of said Section 33.

South Tract

A part of the East half of the Northeast quarter and a part of the East half of the Southeast quarter of Section 33, Township 9 North, Range 2 West, Monroe County, Indiana, described as follows: Beginning at a point that is 3684.10 feet South and 44.33 feet East of the Northeast corner of the East half of the Northeast quarter of said Section 33, said point being on the East line of the East half of the Southeast quarter of said Section 33, thence West for a distance of 493.00 feet, thence $N00^{\circ}22'W$ for a distance of 208.75 feet, thence $N47^{\circ}03'30''W$ for a distance of 208.75 feet, thence $N00^{\circ}31'-48''W$ for a distance of 1253.20 feet, thence $N46^{\circ}11'-20''W$ for a distance of 20.88 feet to a point on the East line of the East half of the Northeast quarter of said Section 33, thence $S00^{\circ}43'E$ over and along the East line of the East half of the Northeast quarter and the East line of the East half of the Southeast

FILED
MAY 30 1979

John W. Davis
Auditor Monroe County, Indiana

BLOOMINGTON ENGINEERING COMPANY

ENGINEERS and SURVEYORS
811 ANITA STREET
BLOOMINGTON, INDIANA 47401
Phone 332-2603



... of said Section 35 for a distance of 1442.06 feet to the place of beginning. Containing 23.13 acres, more or less. Subject to a roadway easement for Pearl Lane 50 feet of even width off the entire East side, said 50 foot strip lying adjacent to and on the West side of the East line of the East half of the Northeast quarter and the East line of the East half of the Southeast quarter of said Section 35.


Also, for the use of each of the above described tracts, a nonexclusive easement for ingress and egress described as follows: Beginning at a point that is 1034.13 feet South and 11.13 feet East of the Northeast corner of the East half of the Northeast quarter of said Section 35, said point being on the East line of said half-quarter, thence $S00^{\circ}43'E$ over and along the East line of the East half of the Northeast quarter and the East line of the East half of the Southeast quarter for a distance of 2650.12 feet, thence $N89^{\circ}35'W$ for a distance of 50.00 feet, thence $N00^{\circ}43'W$ for a distance of 2029.91 feet, thence $N36^{\circ}59'-40"E$ for a distance of 24.93 feet, thence East for a distance of 35.00 feet to the place of beginning.

Flat and descriptions prepared from a survey conducted under the supervision of:

A handwritten signature in dark ink, appearing to read "Robert W. Brunner".


Robert W. Brunner
Registered Land Surveyor
Indiana Registry #6812
December 21, 1978

6-722

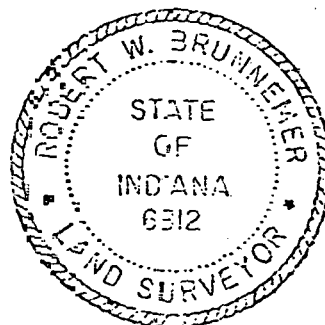

SET LATHE'S ON
EAST LINE
1/2 - SE 1/4
SECTION 33-T9N-R2W

N
/ $\approx 300^\circ$

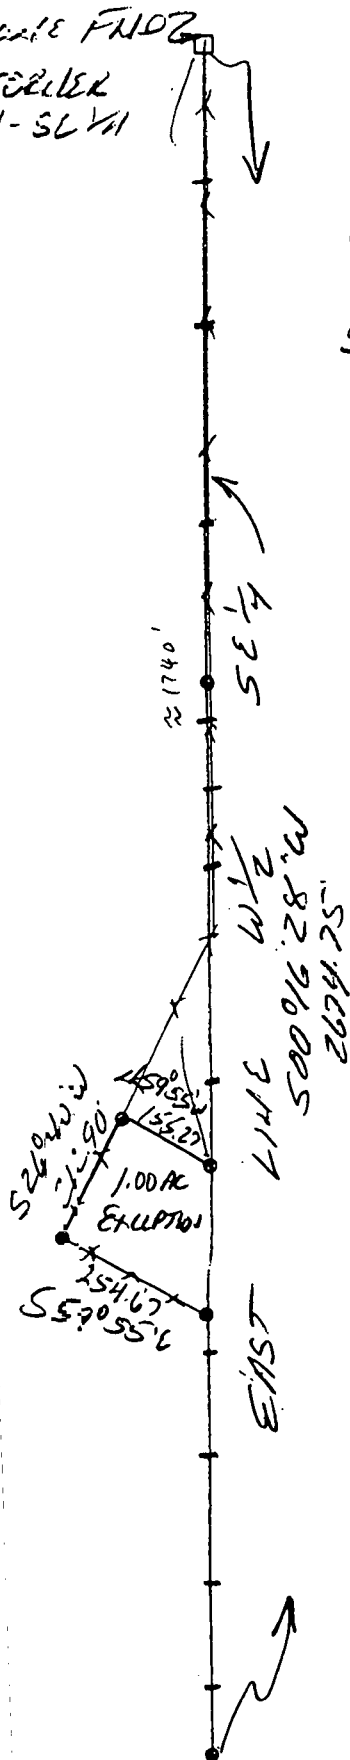


• = LEADS
SEE LIT RECARDS
A.S. 50084

π


U
D
C

W
W

V
R
O
S
V

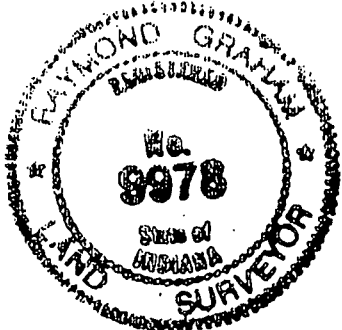


Raymond Graham R.L.S. 9978 Indiana
Graham Engineering 615 W. Kirkwood
Bloomington, Indiana 47404
April 7, 1999 Job No. 99- 153

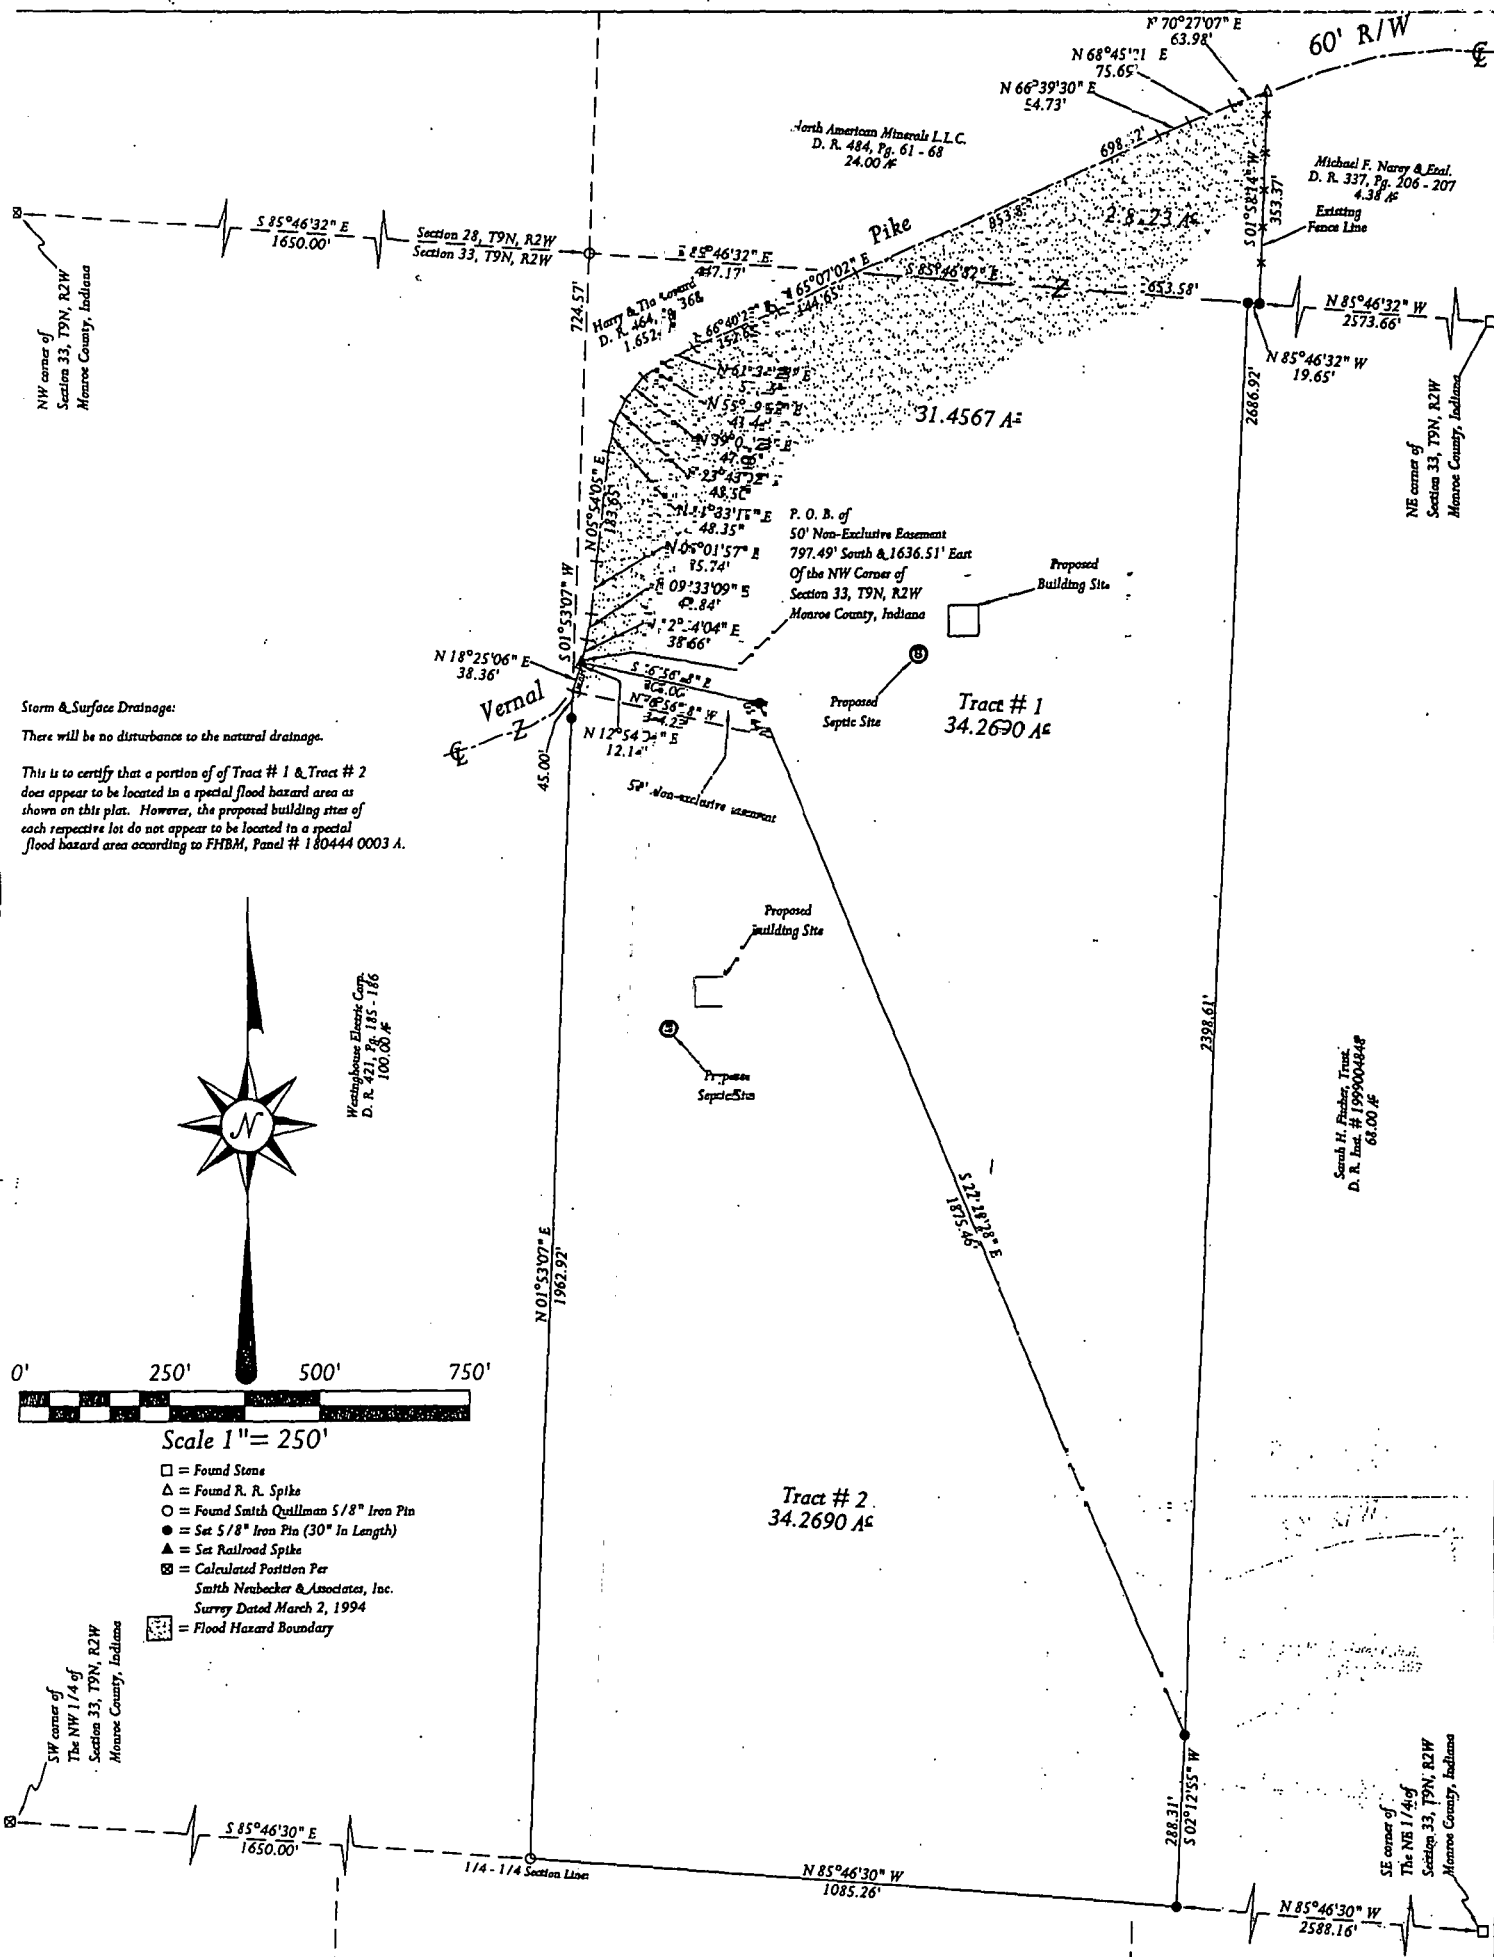

Surveyor's Certification:

I, Lee Utt, hereby certify that I am a Registered Land Surveyor licensed in compliance with the laws of the State of Indiana; that this plat and attached descriptions accurately represents a survey completed by me on September 10, 2002; that all monuments shown thereon actually exist, and that their location, size and type are, to the best of my knowledge, accurately shown.

Lee Utt
 Lee Utt, R. L. S. #S0089, Indiana
 1604 South Henderson Street
 Bloomington, Indiana 47401
 Phone #: (812) 332-6366
 September 10, 2002

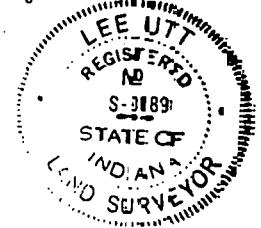

RECEIVED

SEP 27 2002



MONROE COUNTY PLANNING

Barker Survey			
DRAWN BY: Ken Utley	DATE: 09/10/02	SOURCE OF TITLE: D. R. Tract # 2002001978	OWNERS OF RECORD: Harry E. Barker & Eal, 7010 West Gifford Road, Bloomington, Indiana 47403 Phone #: (812) 825-4157
APPROVED BY: Lee Utt	DATE: 09/10/02	PROJECT NO. 050302	
SCALE: 1" = 250'	SHEET 1 of 1		

33-9-2W
 33-9-2W
 Highland

DANIEL
WEBB

egerwood

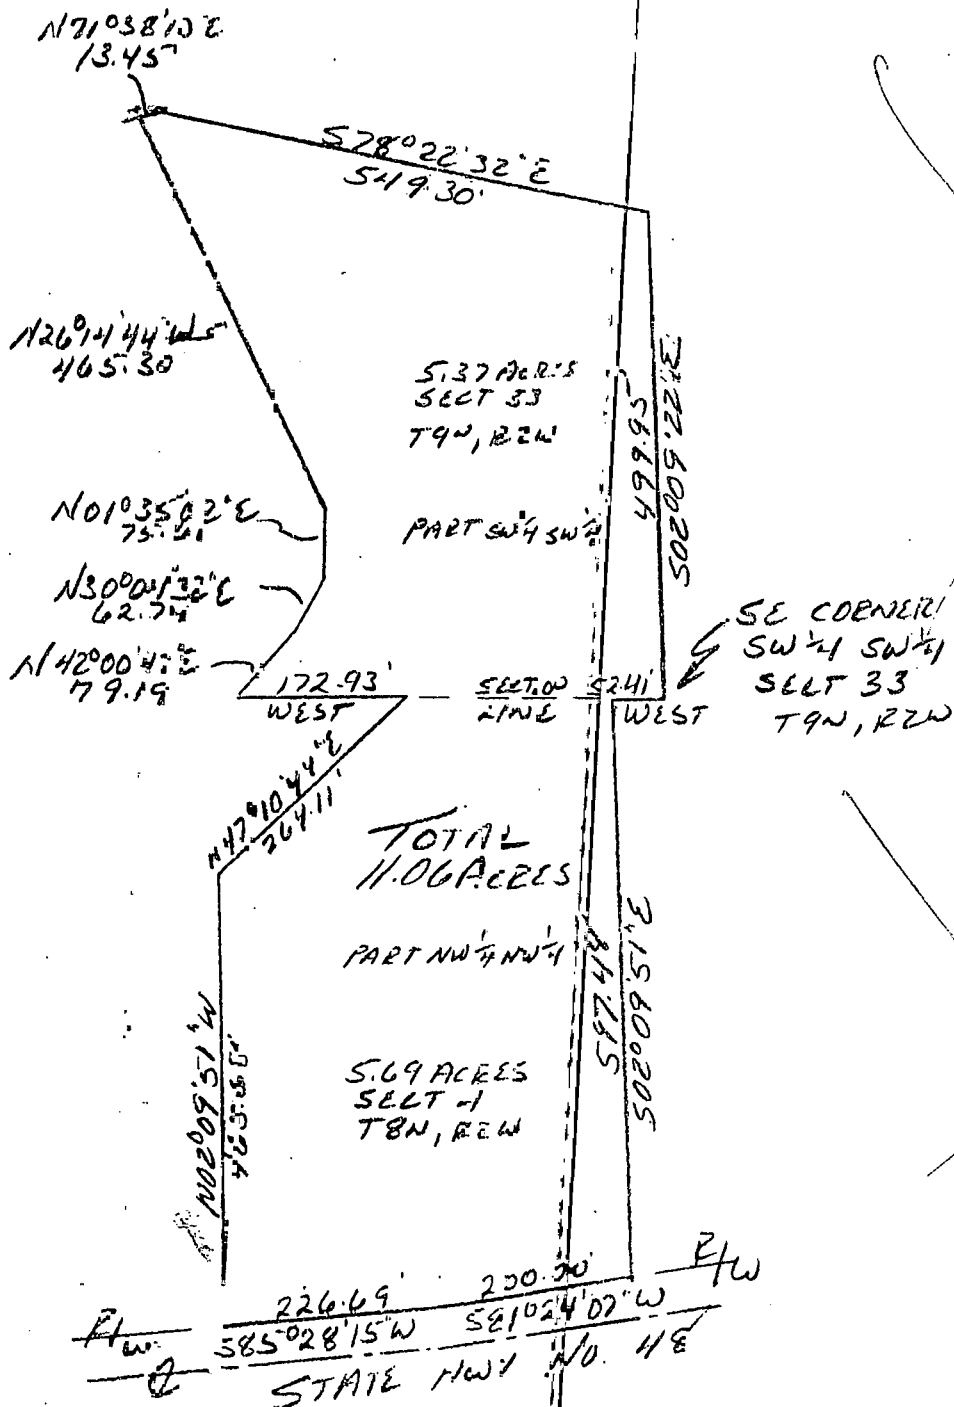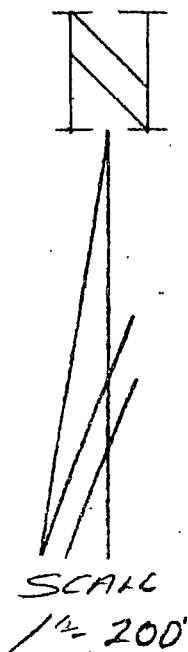

DESCRIPTION:

A part of the Northwest quarter of the Northwest quarter of Section 4, Township 8 North, Range 2 West and a part of the Southwest quarter of the Southwest quarter of Section 33, Township 9 North Range 2 West all in Monroe County, Indiana, bounded and described as follows: Beginning at the Southeast corner of the Southwest quarter of the Southwest quarter in said Section 33, thence running West for 52.41 feet, thence South 02 degrees 09 minutes 51 seconds East for 597.48 feet and to the right-of-way of State Hwy. No. 48, thence running on said right-of-way South 81 degrees 24 minutes 07 seconds West for 200.00 feet, thence South 85 degrees 28 minutes 15 seconds West for 226.69 feet, thence leaving said road right-of-way and running North 02 degrees 09 minutes 51 seconds West for 465.68 feet, thence North 47 degrees 10 minutes 44 seconds East for 264.11 feet, thence West for 172.93 feet, thence North 42 degrees 00 minutes 47 seconds East for 79.19 feet, thence North 30 degrees 04 minutes 32 seconds East for 62.74 feet, thence North 01 degree 35 minutes 02 seconds East for 75.61 feet, thence North 26 degrees 14 minutes 44 seconds West for 465.30 feet, thence North 71 degrees 38 minutes 10 seconds East for 13.45 feet, thence South 78 degrees 22 minutes 32 seconds East for 549.30 feet, thence South 02 degrees 09 minutes 22 seconds East for 499.95 feet and to the point of beginning. Containing in all 11.06 acres, more or less.



Raymond Graham
Raymond Graham
R.E.E. 8409 L.S. 9978 Indiana
3215 N. Smith Pike
Bloomington, Indiana
March 30, 1989

TRI CO Surveying & Mapping

Edmund O. Farkas, Registered Land Surveyor

103 West Temperance
P.O. Box 96
Ellettsville, Indiana 47429
Phone: 812-876-2305

OWNER: DORIS SKEEN
6280 W. ST. RD. 48
BLOOMINGTON, IN
47404



SCALE: 1" = 100'

DORIS SKEEN

~~DORIS SKEEN~~

WEST 231'

DORIS
SKEEN

6.04 AC. ±

PAUL & MAXINE
HAZEL
6230 W. ST. RD. 48
BLGTN., IN.
47404

SOUTH 1320'

BARN

BARN

BARN

173.58'

0.96 AC. ±

GARAGE

HOUSE

245.65'

233.75'

57.42'

173.58'

488.5'

EAST 231'

W. ST. RD. NO. 48
(ASPHALT)

SE CORNER of
SEC. 34,
T-9-N, R-2W

PLAT PREPARED BY

BILL & FREEDA EDWARDS
6251 W. ST. RD. 48
BLGTN., IN.
47405

Bill & Freeda Edwards

TRI CO Surveying & Mapping


Edmund O. Farkas, Registered Land Surveyor

SURVEYOR LOCATION REPORT

103 West Temperance
P.O. Box 96
Ellettsville, Indiana 47429
Phone: 812-876-2305

THIS REPORT IS BASED ON LIMITED ACCURACY DATA AND THEREFORE NO DATA HEREIN SHOULD BE USED FOR CONSTRUCTION OR ESTABLISHING BOUNDARY OR FENCE LINES.

PROPERTY ADDRESS: 8265 West State Road 4E
PROPERTY DESCRIPTION: See attached

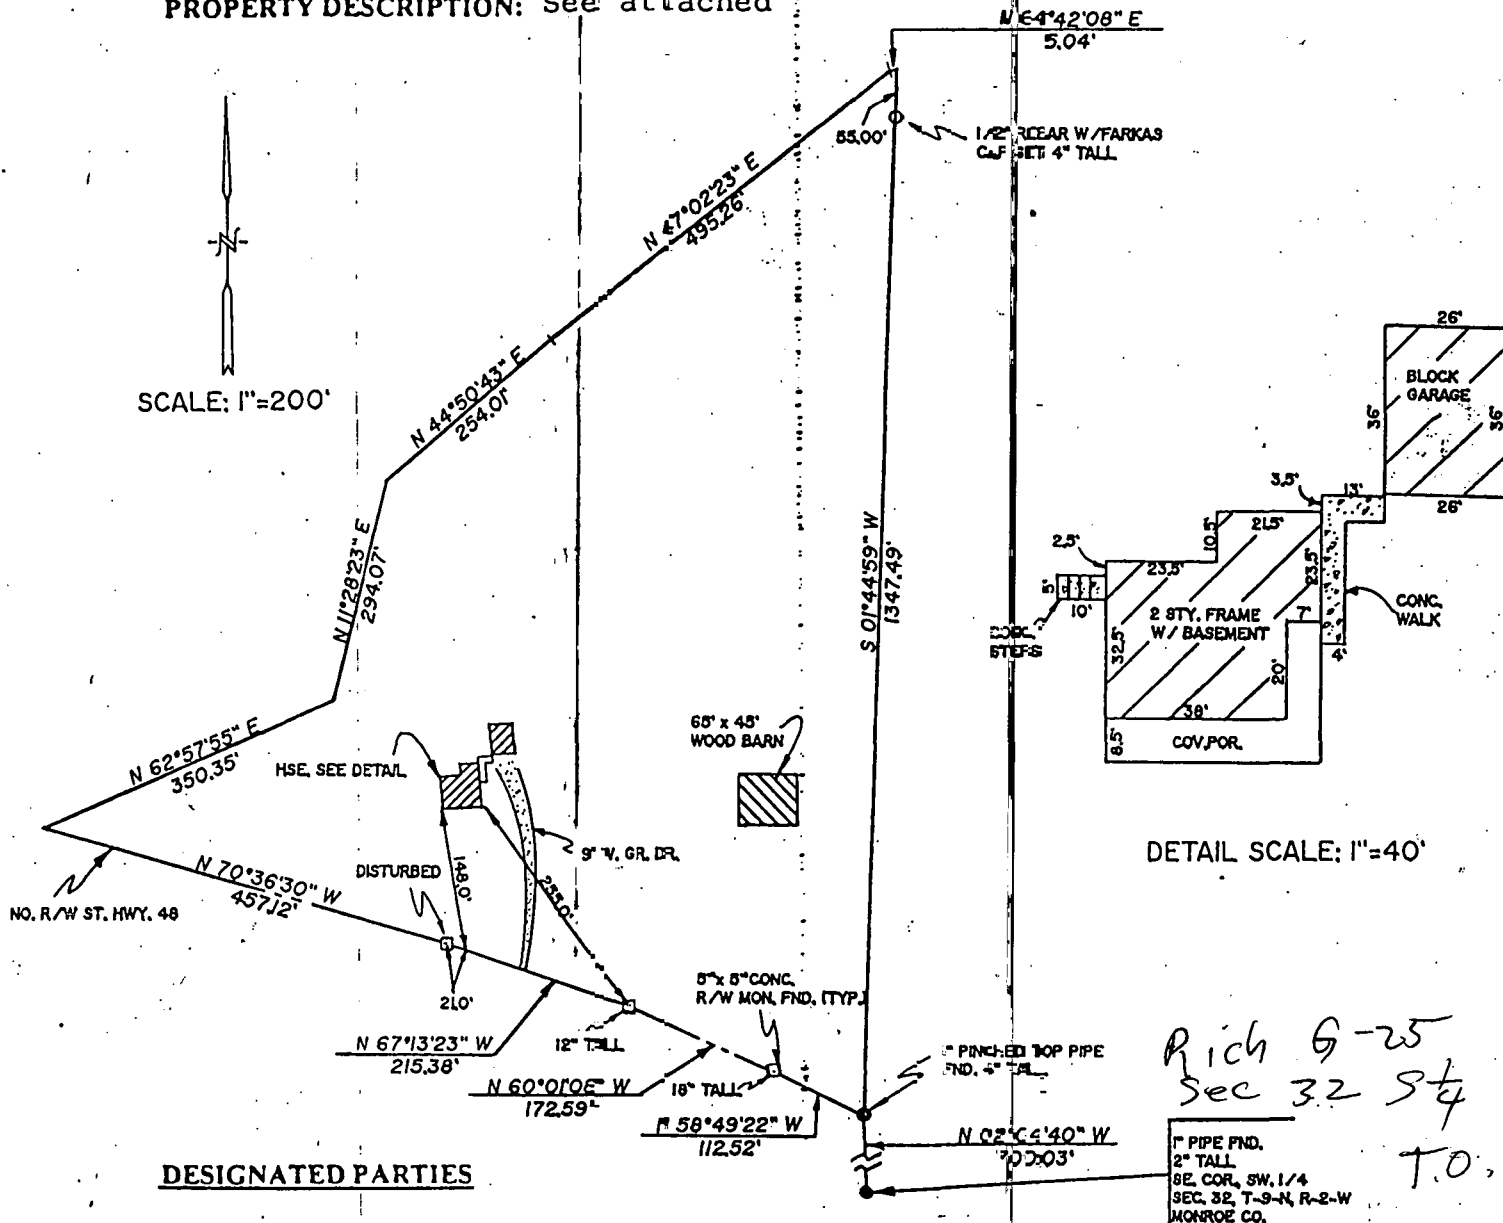

DESIGNATED PARTIES

MORTGAGEE
OR ASSIGNEES:
TITLE CO.:
OTHER:

* This property is not located
in a flood hazard area.


I, the undersigned, an Indiana Registered Land Surveyor, hereby certify that on the date shown, I supervised the inspection of the real estate described herein at the Address indicated. **THIS LOCATION REPORT WAS PREPARED FOR USE BY THE DESIGNATED PARTIES ONLY AND FOR NO ONE ELSE. THE ACCURACY OF THE LOCATION DATA SHOWN IS LIMITED TO THAT REQUIRED BY THE INDIANA "SURVEYOR LOCATION REPORT" MINIMUM REQUIREMENTS UNLESS OTHERWISE SPECIFIED AND EXPLAINED ON THIS DOCUMENT. IF A MORE ACCURATE OR DETAILED LAND SURVEY IS DESIRED OR IF CORNER MONUMENTS ARE REQUIRED, AN INDIANA LAND TITLE SURVEY SHOULD BE ORDERED.**

I further certify that to the best of my knowledge, this Location Report conforms with the SURVEYOR LOCATION REPORT Minimum Requirements, as adopted by the Indiana Society of Professional Land Surveyors, Inc., on January 29, 1981, and approved by the Board of Land Surveyors of Indiana, Inc., on March 20, 1981.

CERTIFICATION DATE December 1, 1991



SURVEYORS SIGNATURE

SURVEYORS JOB NO. 91-MS-750

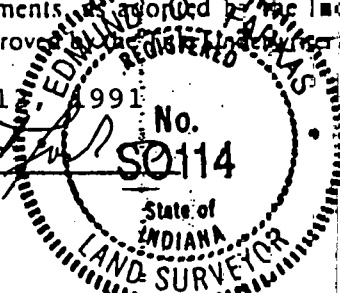

Legarwood

DANIEL
WEBB

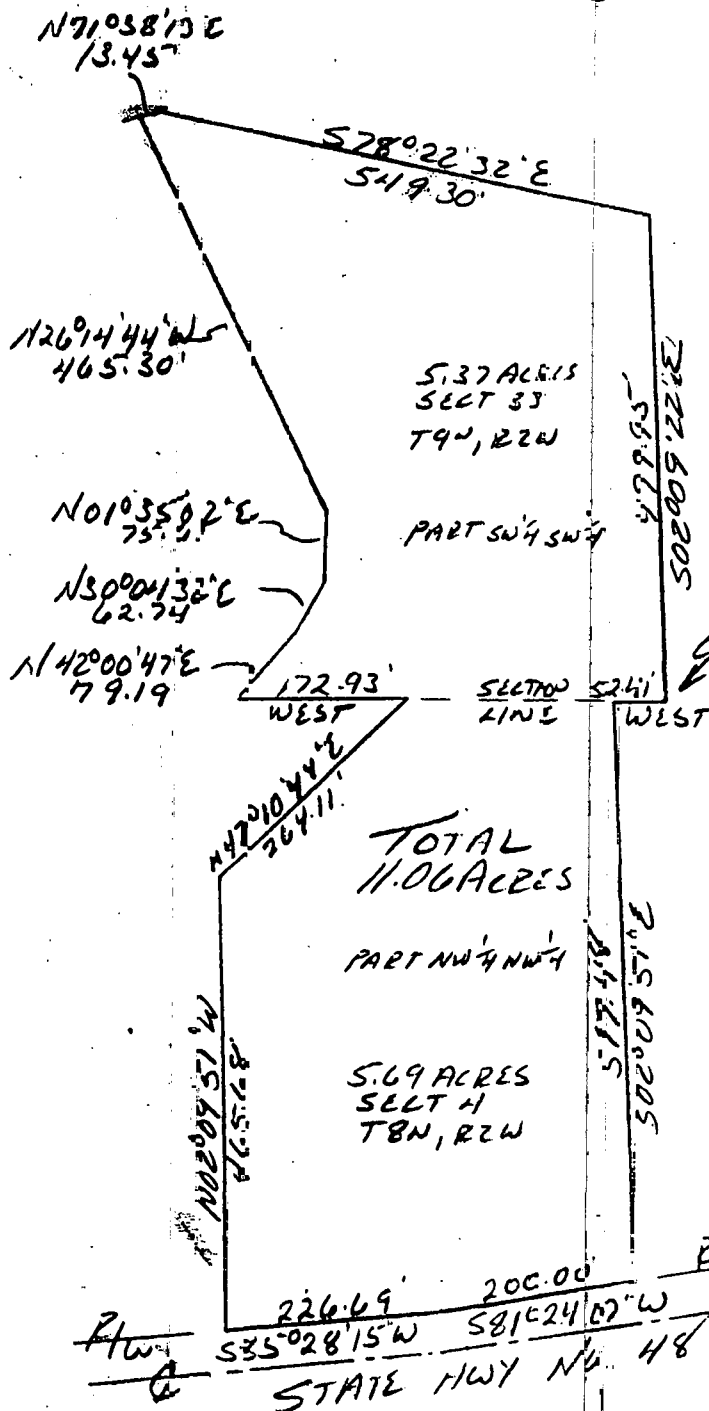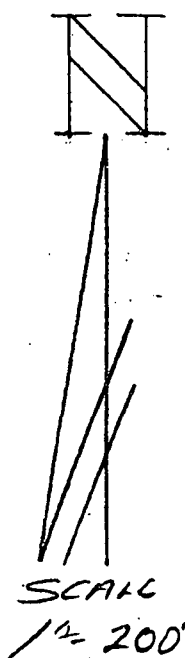

DESCRIPTION:


A part of the Northwest quarter of the Northwest quarter of Section 4, Township 8 North, Range 2 West and a part of the Southwest quarter of the Southwest quarter of Section 33, Township 9 North Range 2 West all in Monroe County, Indiana, bounded and described as follows: Beginning at the Southeast corner of the Southwest quarter of the Southwest quarter in said Section 33, thence running West for 52.41 feet, thence South 02 degrees 09 minutes 51 seconds East for 597.48 feet and to the right-of-way of State Hwy. No. 48, thence running on said right-of-way South 81 degrees 24 minutes 07 seconds West for 200.00 feet, thence South 85 degrees 28 minutes 15 seconds West for 226.69 feet, thence leaving said road right-of-way and running North 02 degrees 09 minutes 51 seconds West for 465.68 feet, thence North 47 degrees 10 minutes 44 seconds East for 264.11 feet, thence West for 172.93 feet, thence North 42 degrees 00 minutes 47 seconds east for 79.19 feet, thence North 30 degrees 04 minutes 32 seconds East for 62.74 feet, thence North 01 degree 35 minutes 02 seconds East for 75.61 feet, thence North 26 degrees 14 minutes 44 seconds West for 465.30 feet, thence North 71 degrees 38 minutes 10 seconds East for 13.45 feet, thence South 78 degrees 22 minutes 32 seconds East for 549.30 feet, thence South 02 degrees 09 minutes 22 seconds East for 499.95 feet and to the point of beginning. Containing in all 11.06 acres, more or less.

Raymond Graham

Raymond Graham
R.P.E. 8409 L.S. 9978 Indiana
3215 N. Smith Pike
Bloomington, Indiana
March 30, 1989



NW CORNER
SW 1/4, SW 1/4
SECTION 33
T9N, R2W
16th
Rich I-24

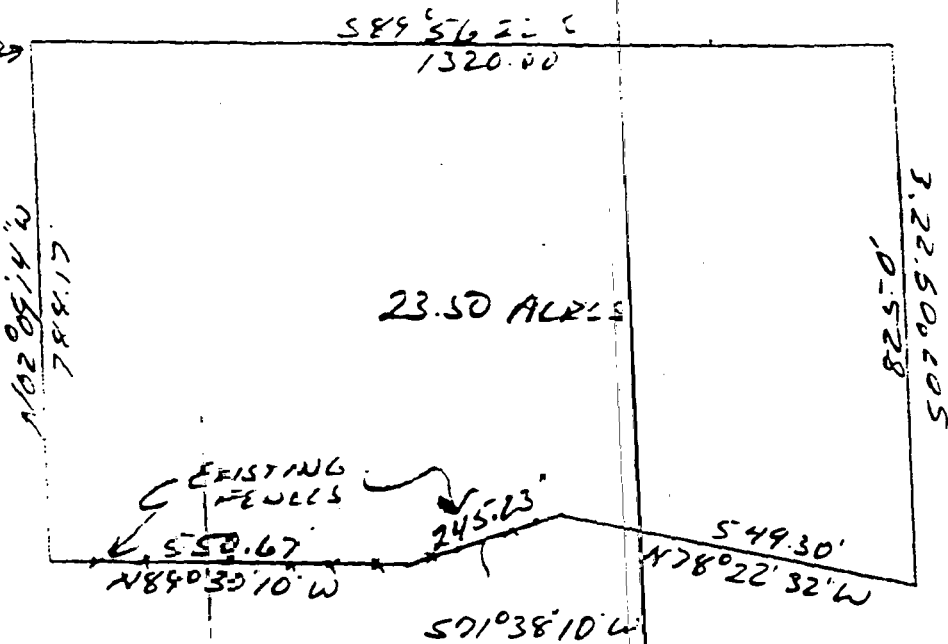


SCALE
1" = 300'

DESCRIPTION:

A part of the Southwest quarter of the Southwest quarter of Section 33, Township 9 North, Range 2 West, Monroe County, Indiana, bounded and described as follows: Beginning at the Northwest corner of said quarter quarter, thence running on the North line of said quarter quarter South 89 degrees 56 minutes 22 seconds East for 1320.00 feet and to the Northeast corner, thence running South 02 degrees 09 minutes 22 seconds East for 825.00 feet, thence North 78 degrees 22 minutes 32 seconds West for 549.30 feet and to a fence corner, thence running with an existing fence South 71 degrees 38 minutes 10 seconds West for 245.23 feet and to an existing fence corner, thence running with an existing fence North 89 degrees 30 minutes 10 seconds West for 550.67 feet and to the West line of said quarter quarter, thence running with said line North 02 degrees 09 minutes 14 seconds West for 788.17 feet and to the point of beginning. Containing in all 23.50 acres, more or less.



Raymond Graham
Raymond Graham
R.P.E. 8409 L.S. 9978 Indiana
3215 N. Smith Pike
Bloomington, Indiana
November 17, 1988

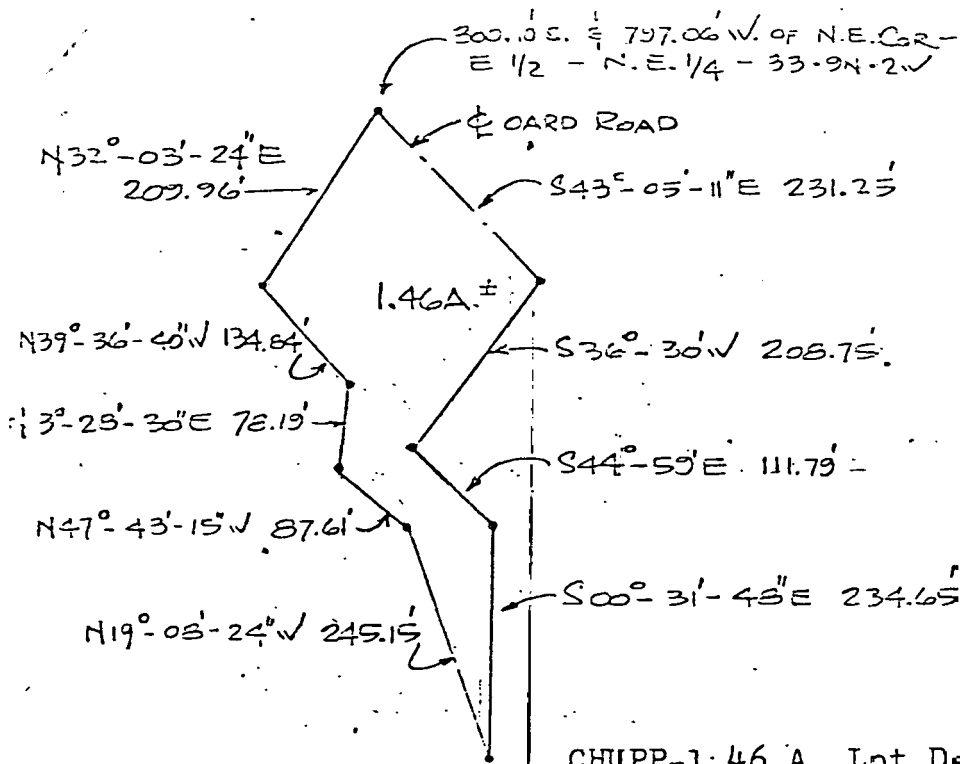


SURVEY PLAT
PART OF E $\frac{1}{2}$ OF N.E. $\frac{1}{4}$ OF
SECTION 33-T9N-R2W
MONROE COUNTY, INDIANA

CHUPP-1.46 A. Lot Description

A part of the East half of the Northeast quarter of Section 33, Township 9 North, Range 2 West, Monroe County, Indiana, described as follows: Beginning at a point that is 300.10 feet South and 797.06 feet West of the Northeast corner of the East half of the Northeast quarter of said Section 33, said point being in the centerline of Oard Road, thence S43°-05'-11"E over and along the centerline of said Oard Road for a distance of 231.25 feet, thence S36°-30'W for a distance of 208.75 feet, thence S44°-59'E for a distance of 111.79 feet, thence S00°-31'-48"E for a distance of 234.65 feet, thence N19°-08'-24"W for a distance of 245.15 feet, thence N47°-43'-15"W for a distance of 87.61 feet, thence N3°-28'-30"E for a distance of 78.19 feet, thence N39°-36'-40"W for a distance of 134.84 feet, thence N32°-03'-24"E for a distance of 209.96 feet to the point of beginning. Containing 1.46 acres, more or less.

Plat and description prepared from
a survey conducted under the super-
vision of:

Robert W. Brunner
Robert W. Brunner
Registered Land Surveyor
Indiana Registry #6812
July 11, 1979

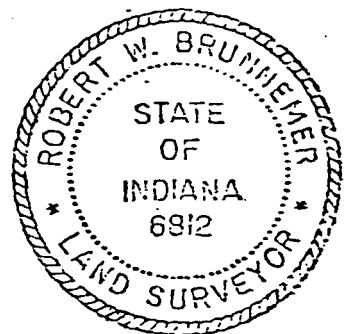

1100' 21.48" ✓ 122220

SOUTH TRACT
23.3A.±

N 81° 25' ✓
208.75'

N 63° 22' ✓
208.75'

N 81° 25' ✓ 493.00'

1100' 21.48" ✓ 122220

1442.56'

500' 42.15'


26' 0.15'


11042.10 S & 12.10 E OF
N.E. COR - E 1/2 - N.E. 1/4
SECTION 33

3634.10 S & 44.33 E. OF
N.E. COR - E 1/2 - N.E. 1/4
SECTION 33 T9N - R2W

PLAT
OF
PART OF THE E 1/2 OF SECTION 23 - T9N - R2W
VENEUE COUNTY, INDIANA
FEBRUARY 23, 1976

PREPARED BY
BLOOMINGTON ENGINEERING CO.
BLOOMINGTON, INDIANA
BLOOMINGTON, INDIANA

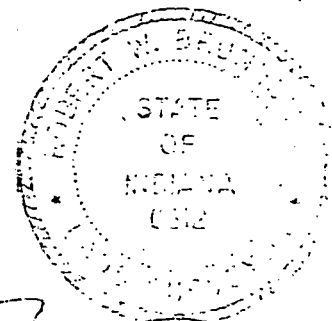

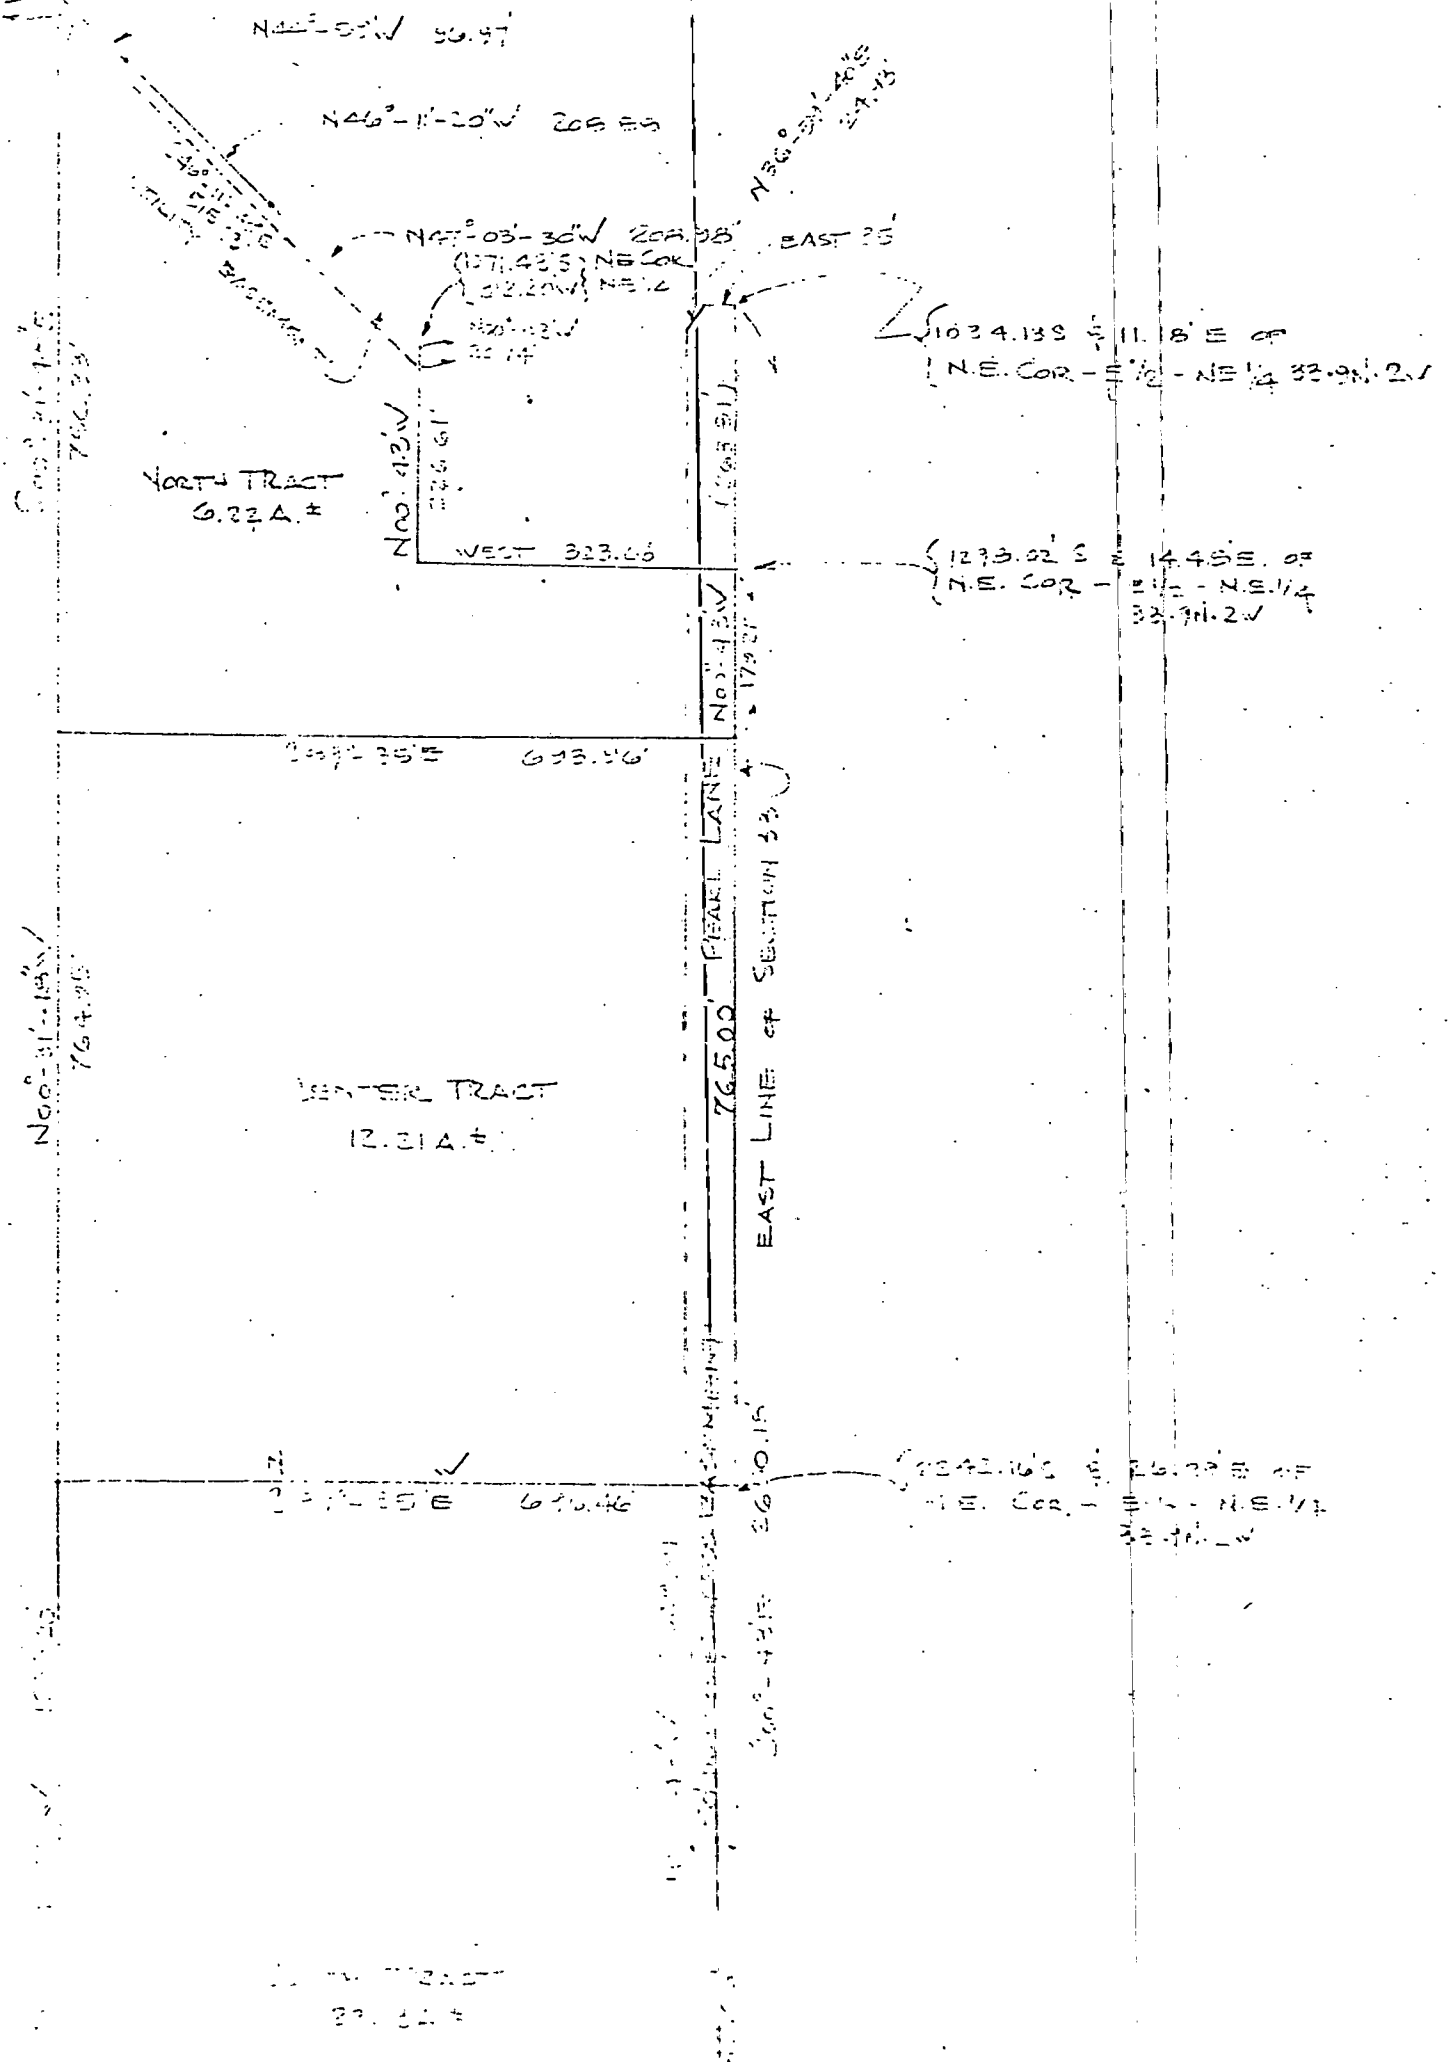


Yamell D. Vander
deed record 432
page 511

Basis of Bearings
stones found @ the NE cor
and SE cor of NE 1/4 Section
33-9N-2W related to
N 00 07'42" W



ARCHER
AND ASSOCIATES, INC.



Steve Archer
P.O. Box 1296
Bloomington, IN 47402
(812) 334-8941
Fax (812) 323-7699

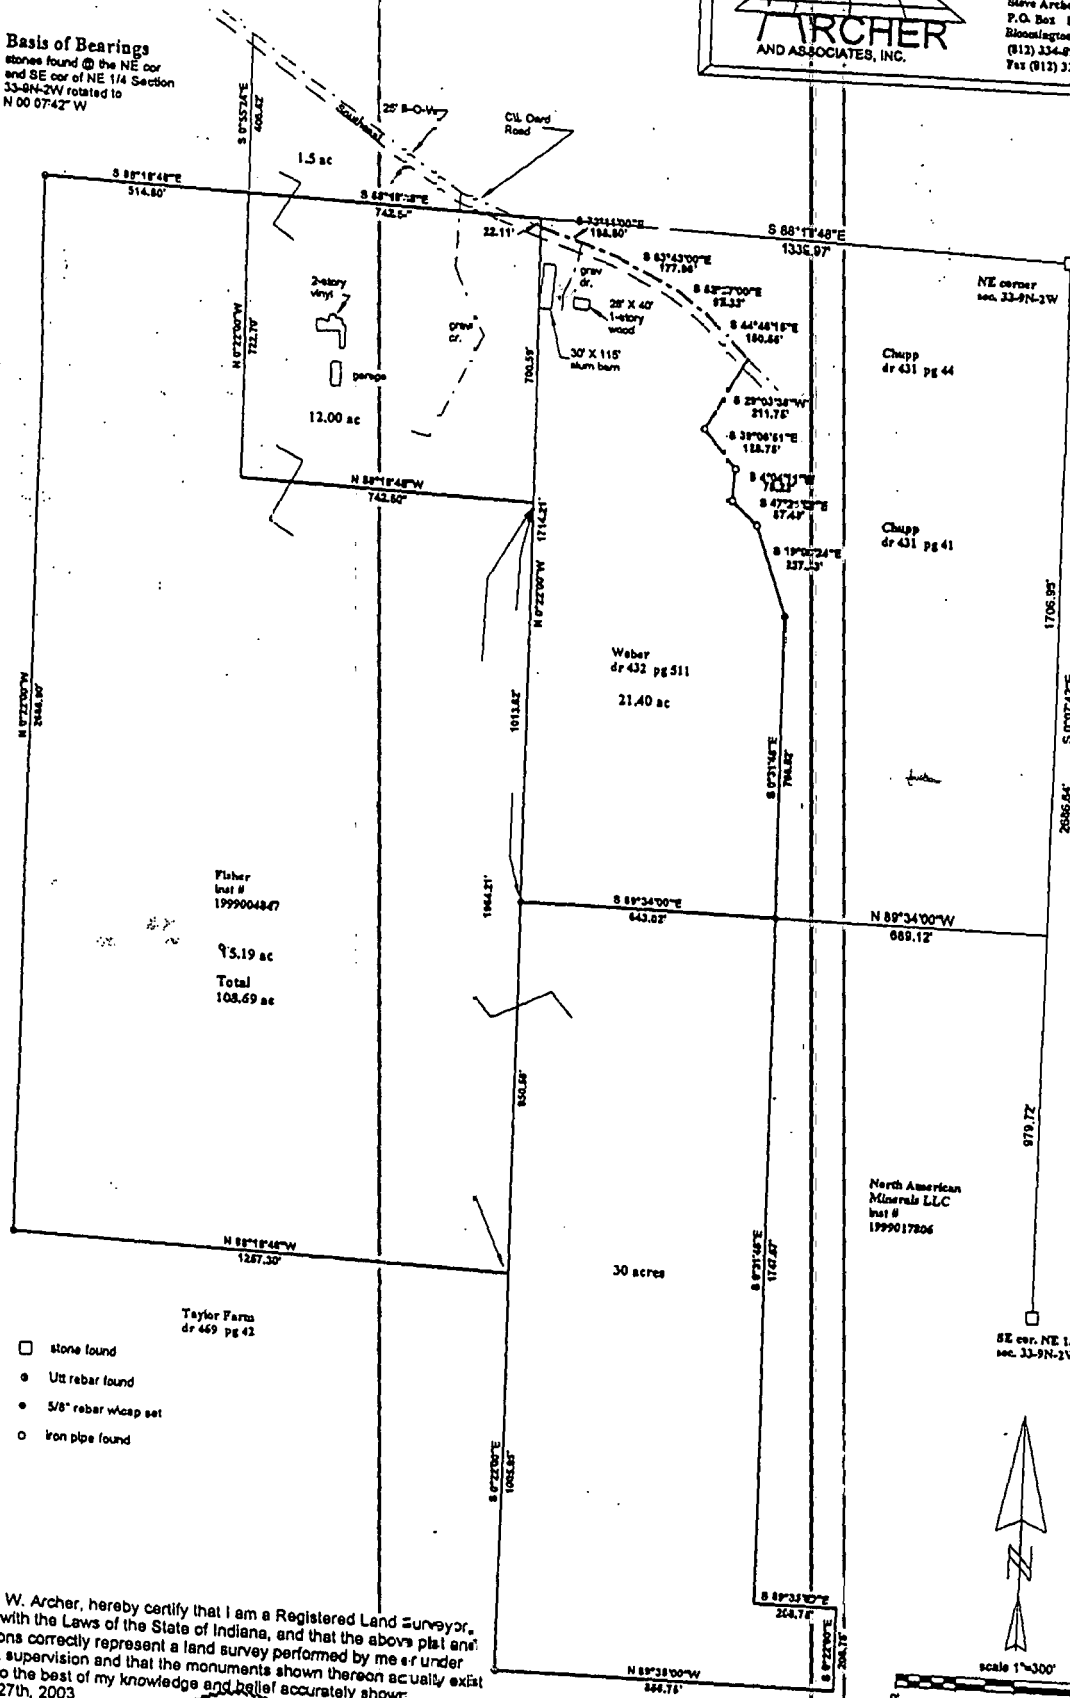


*Pick 33
(put in 28)*

I, Steven W. Archer, hereby certify that I am a Registered Land Surveyor, licensed with the Laws of the State of Indiana, and that the above plat and descriptions correctly represent a land survey performed by me or under my direct supervision and that the monuments shown thereon actually exist and are to the best of my knowledge and belief accurately shown.

Steven W. Archer
Steven W. Archer
RLS 8700094

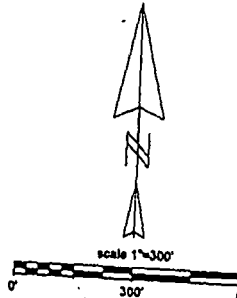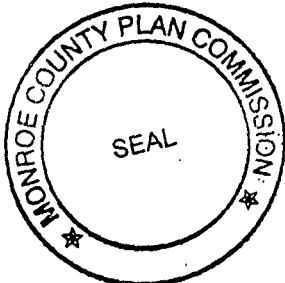

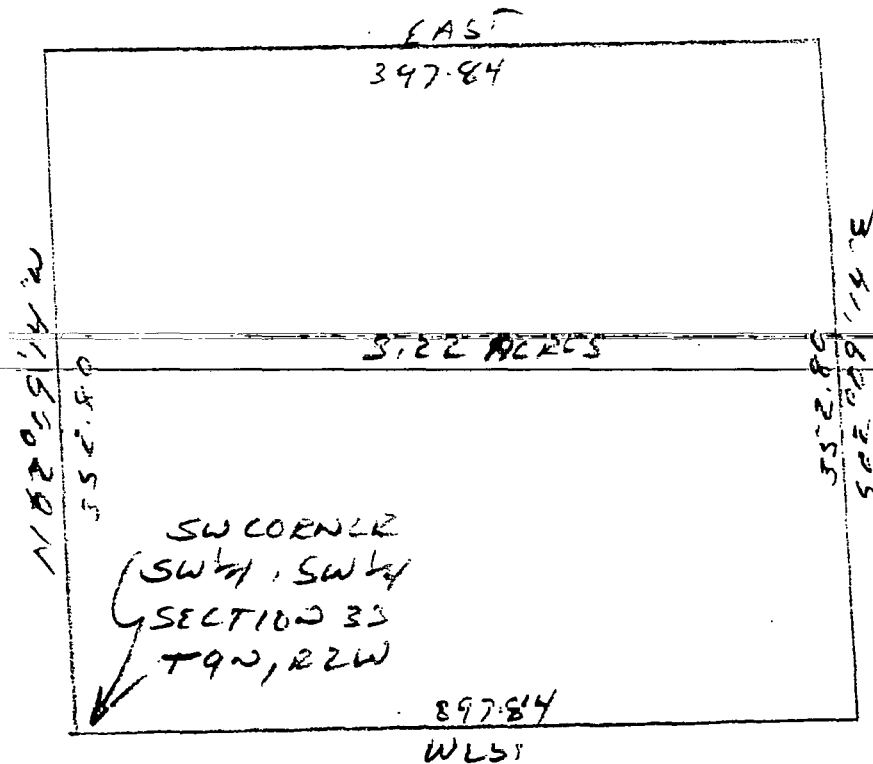

DESCRIPTION:


A part of the Southwest quarter of the Southwest quarter of Section 33, Township 9 North, Range 2 West, Monroe County, Indiana, described as follows:

Beginning at the Southwest corner of said quarter quarter; thence running North 02 degrees 09 minutes 14 seconds West for a distance of 352.80 feet; thence running East for a distance of 397.84 feet; thence running South 02 degrees 09 minutes 14 seconds East for a distance of 352.80 feet; thence running West for a distance of 397.84 feet to the point of beginning. Containing 3.22 acres, more or less.

Raymond Graham

RAYMOND GRAHAM
RPE 8409 LS 9978 Indiana
3215 N. Smith Pike
Bloomington, Indiana
January 17, 1989



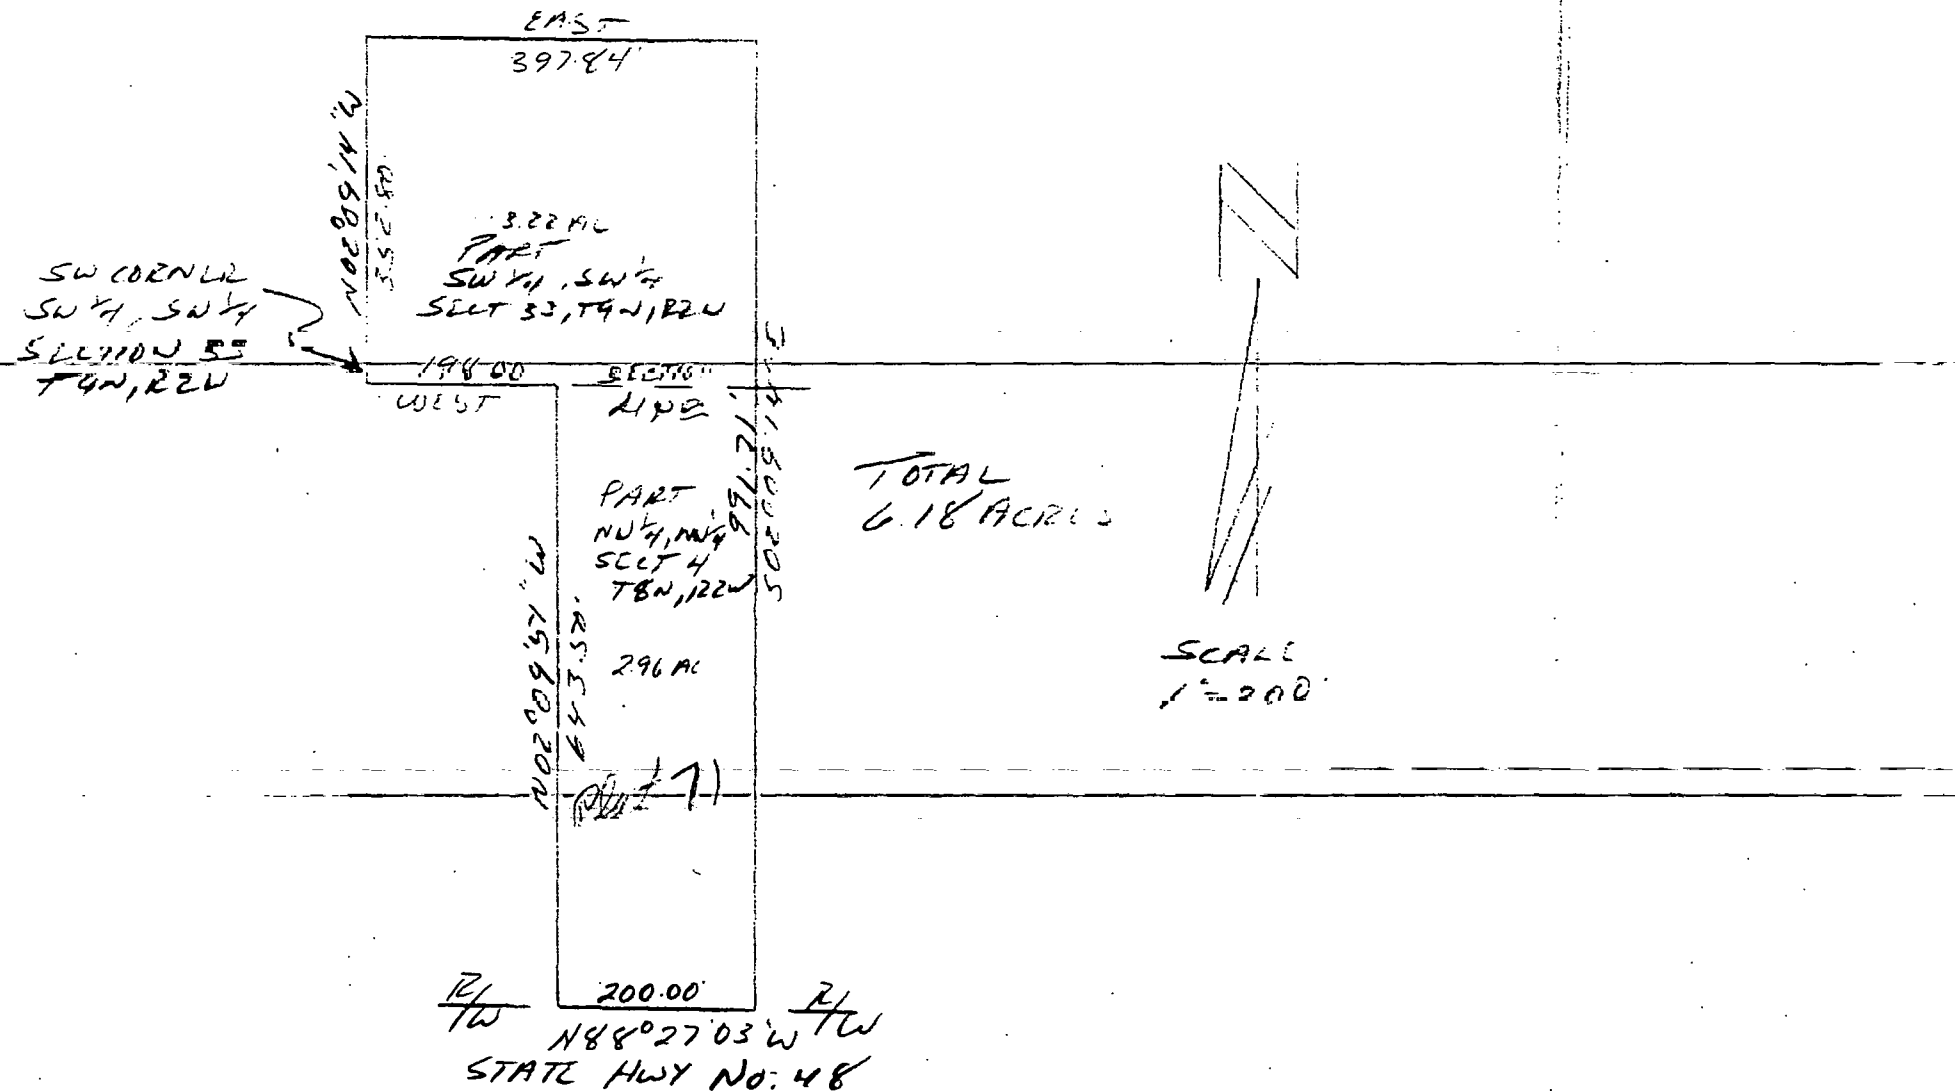

DESCRIPTION:

A part of the Southwest quarter of the Southwest quarter of Section 33, Township 9 North, Range 2 West and a part of the Northwest quarter of the Northwest quarter of Section 4, Township 8 North, Range 2 West all in Monroe County, Indiana, bounded and described as follows: Beginning at the Southwest corner of the Southwest quarter of the Southwest quarter of said Section 33, thence running North 02 degrees 09 minutes 14 seconds West for 352.80 feet, thence East for 397.84 feet, thence South 02 degrees 09 minutes 14 seconds East for 991.71 feet and to the North right-of-way of State Hwy No. 48, thence running with said right-of-way North 88 degrees 27 minutes 03 seconds West for

BLOOMINGTON ENGINEERING COMPANY

ENGINEERS and SURVEYORS
811 ANITA STREET
BLOOMINGTON, INDIANA 47401
Phone 332-2603



CHUPP DESCRIPTIONS North Tract

A part of the East half of the Northeast quarter of Section 33, Township 9 North, Range 2 West, Monroe County, Indiana, described as follows: Beginning at a point that is 1298.02 feet South and 14.48 feet East of the Northeast corner of the East half of the Northeast quarter of said Section 33, said point being on the East line of said half-quarter, thence West for a distance of 323.60 feet, thence N00-43°W for a distance of 226.61 feet, thence N47-03-30°W for a distance of 208.98 feet, thence N46-11-20°W for a distance of 208.88 feet, thence N44-59°W for a distance of 96.97 feet, thence S00-31-48°E for a distance of 756.33 feet, thence S89-35°E for a distance of 693.96 feet to a point on the East line of said half-quarter, thence N00-43°W over and along the East line of said half-quarter for a distance of 179.21 feet to the place of beginning. Containing 6.22 acres, more or less. Subject to a roadway easement for Pearl Lane 50 feet of even width off the entire East side, said 50 foot strip lying adjacent to and on the West side of the East line of the East half of the Northeast quarter of said Section 33. Also, subject to a utility easement described as follows: Beginning at a point that is 1071.43 feet South and 312.20 feet West of the Northeast corner of the East half of the Northeast quarter of said Section 33, thence N47-03-30°W for a distance of 208.98 feet, thence N46-11-20°W for a distance of 208.88 feet, thence N44-59°W for a distance of 96.97 feet, thence S00-31-48°E for a distance of 19.17 feet, thence S46-11-40°E for a distance of 515.93 feet, thence N00-43°W for a distance of 20.34 feet to the place of beginning.


Center Tract

A part of the East half of the Northeast quarter of Section 33, Township 9 North, Range 2 West, Monroe County, Indiana, described as follows: Beginning at a point that is 2242.16 feet South and 26.29 feet East of the Northeast corner of the East half of the Northeast quarter of said Section 33, said point being on the East line of said half-quarter, thence N46-35°W for a distance of 696.46 feet, thence N00-31-48°W for a distance of 764.93 feet, thence S89-35°E for a distance of 693.96 feet to a point on the East line of said half-quarter, thence S00-43°E over and along the East line of said half-quarter for a distance of 765.00 feet to the place of beginning. Containing 12.21 acres, more or less. Subject to a roadway easement for Pearl Lane 50 feet of even width off the entire East side, said 50 foot strip lying adjacent to and on the West side of the East line of the East half of the Northeast quarter of said Section 33.

South Tract

A part of the East half of the Northeast quarter and a part of the East half of the Southeast quarter of Section 33, Township 9 North, Range 2 West, Monroe County, Indiana, described as follows: Beginning at a point that is 3684.10 feet South and 14.48 feet East of the Northeast corner of the East half of the Northeast quarter of said Section 33, said point being on the East line of the East half of the Southeast quarter of said Section 33, thence N46-35°W for a distance of 493.00 feet, thence N00-22°W for a distance of 208.73 feet, thence N46-35°W for a distance of 208.73 feet, thence N00-31-48°W for a distance of 1233.20 feet, thence S89-35°E for a distance of 696.46 feet to a point on the East line of the East half of the Northeast quarter of said Section 33, thence S00-43°E over and along the East line of said East half of the Northeast quarter and the East line of the East half of the Southeast

BLOOMINGTON

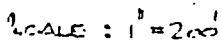

Chapp - Sexton Sec 33

BLOOMINGTON ENGINEERING COMPANY

ENGINEERS and SURVEYORS
811 ANITA STREET
BLOOMINGTON, INDIANA 47401
Phone 332-2603



CHUPP DESCRIPTIONS North Tract

part of the East half of the Northeast quarter of Section 33, Township 9 North, Range 2 West, Monroe County, Indiana, described as follows: Beginning at a point that is 1298.00 feet South and 14.48 feet East of the Northeast corner of the East half of the Northeast quarter of said Section 33, said point being on the East line of said half-quarter, thence West for a distance of 323.60 feet, thence $N00^{\circ}43'W$ for a distance of 226.61 feet, thence $N47^{\circ}03'30''W$ for a distance of 208.98 feet, thence $N46^{\circ}11'20''W$ for a distance of 208.88 feet, thence $N44^{\circ}59'W$ for a distance of 96.97 feet, thence $S00^{\circ}31'48''E$ for a distance of 754.33 feet, thence $S89^{\circ}35'E$ for a distance of 693.96 feet to a point on the East line of said half-quarter, thence $N00^{\circ}43'W$ over and along the East line of said half-quarter for a distance of 179.21 feet to the place of beginning. Containing 6.22 acres, more or less. Subject to a roadway easement for Pearl Lane 50 feet of even width off the entire East side, and 5 foot strip lying adjacent to and on the West side of the East line of the East half of the Northeast quarter of said Section 33. Also, subject to a utility easement described as follows: Beginning at a point that is 1971.43 feet South and 312.20 feet West of the Northeast corner of the East half of the Northeast quarter of said Section 33, thence $N47^{\circ}30''W$ for a distance of 208.98 feet, thence $N46^{\circ}11'20''W$ for a distance of 208.88 feet, thence $N44^{\circ}59'W$ for a distance of 96.97 feet, thence $S00^{\circ}31'48''E$ for a distance of 754.33 feet, thence $S46^{\circ}11'40''E$ for a distance of 515.93 feet, thence $N00^{\circ}43'W$ for a distance of 179.21 feet to the place of beginning.

Center Tract

part of the East half of the Northeast quarter of Section 33, Township 9 North, Range 2 West, Monroe County, Indiana, described as follows: Beginning at a point that is 2242.16 feet South and 25.29 feet East of the Northeast corner of the East half of the Northeast quarter of said Section 33, said point being on the East line of said half-quarter, thence $N47^{\circ}30''W$ for a distance of 696.40 feet, thence $N00^{\circ}31'48''W$ for a distance of 764.95 feet, thence $S89^{\circ}35'E$ for a distance of 693.96 feet to a point on the East line of said half-quarter, thence $S00^{\circ}43'E$ over and along the East line of said half-quarter for a distance of 100.00 feet to the place of beginning. Containing 12.21 acres, more or less. Subject to a roadway easement for Pearl Lane 50 feet of even width off the entire East side, said 5 foot strip lying adjacent to and on the West side of the East line of the East half of the Northeast quarter of said Section 33.

South Tract

part of the East half of the Northeast quarter and a part of the East half of the Southeast quarter of Section 33, Township 9 North, Range 2 West, Monroe County, Indiana, described as follows: Beginning at a point that is 3684.10 feet South and 44.33 feet East of the Northeast corner of the East half of the Northeast quarter of said Section 33, said point being on the East line of the East half of the Southeast quarter of said Section 33, thence $N47^{\circ}30''W$ for a distance of 492.00 feet, thence $N00^{\circ}22'W$ for a distance of 208.75 feet, thence $N47^{\circ}30''W$ for a distance of 208.75 feet, thence $N00^{\circ}31'48''W$ for a distance of 1233.20 feet, thence $N47^{\circ}30''W$ for a distance of 696.40 feet to a point on the East line of the East half of the Northeast quarter of said Section 33, thence $S00^{\circ}43'E$ over and along the East line of the East half of the Northeast quarter and the East line of the East half of the Southeast

FILED
MAY 30 1979

John W. Davis
Auditor Monroe County, Indiana

BLOOMINGTON ENGINEERING COMPANY

ENGINEERS and SURVEYORS
811 ANITA STREET
BLOOMINGTON, INDIANA 47401
Phone 332-2603



... of said Section 33 for a distance of 1442.06 feet to the place of beginning. Containing 23.13 acres, more or less. Subject to a roadway easement for Pearl Lane 50 feet of even width off the entire East side, said 50 foot strip lying adjacent to and on the West side of the East line of the East half of the Northeast quarter and the East line of the East half of the Southeast quarter of said Section 33.

Also, for the use of each of the above described tracts, a nonexclusive easement for ingress and egress described as follows: Beginning at a point that is 1034.13 feet South and 11.18 feet East of the Northeast corner of the East half of the Northeast quarter of said Section 33, said point being on the East line of said half-quarter, thence S00°-43'E over and along the East line of the East half of the Northeast quarter and the East line of the East half of the Southeast quarter for a distance of 2650.18 feet, thence N89°-35'W for a distance of 50.00 feet, thence N00°-43'W for a distance of 2029.91 feet, thence N36°-59'-40"E for a distance of 24.93 feet, thence East for a distance of 35.00 feet to the place of beginning.


Flat and descriptions prepared from a survey conducted under the supervision of:

A handwritten signature in dark ink, appearing to read "Robert W. Brunner".

Robert W. Brunner
Registered Land Surveyor
Indiana Registry #6812
December 21, 1978

6-722



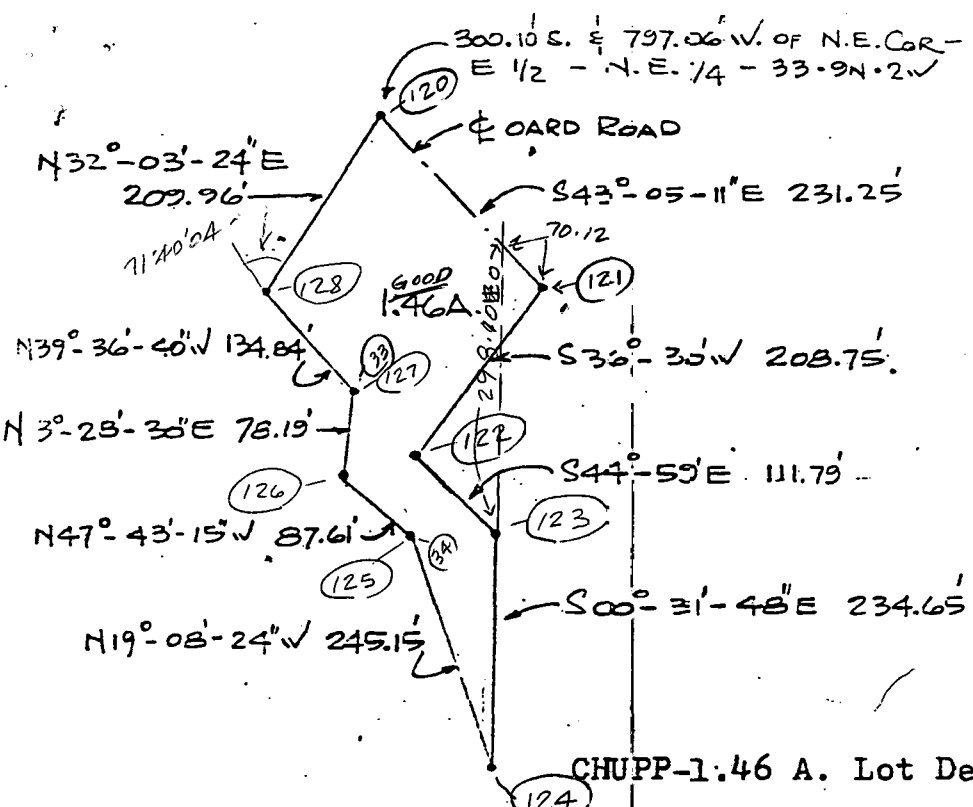

SCALE: 1" = 200'

SURVEY PLAT
 PART OF E 1/2 OF N.E. 1/4 OF
 SECTION 33-T9N-R2W
 MONROE COUNTY, INDIANA


CHUPP-1.46 A. Lot Description


A part of the East half of the Northeast quarter of Section 33, Township 9 North, Range 2 West, Monroe County, Indiana, described as follows: Beginning at a point that is 300.10 feet South and 797.06 feet West of the Northeast corner of the East half of the Northeast quarter of said Section 33, said point being in the centerline of Oard Road, thence S43°-05'-11"E over and along the centerline of said Oard Road for a distance of 231.25 feet, thence S36°-30'W for a distance of 208.75 feet, thence S44°-59'E for a distance of 111.79 feet, thence S00°-31'-48"E for a distance of 234.65 feet, thence N19°-08'-24"W for a distance of 245.15 feet, thence N47°-43'-15"W for a distance of 87.61 feet, thence N3°-28'-30"E for a distance of 78.19 feet, thence N39°-36'-40"W for a distance of 134.84 feet, thence N32°-03'-24"E for a distance of 209.96 feet to the point of beginning. Containing 1.46 acres, more or less.


Plat and description prepared from a survey conducted under the supervision of:

Robert W. Brunner


Robert W. Brunner
 Registered Land Surveyor
 Indiana Registry #6812
 July 11, 1979

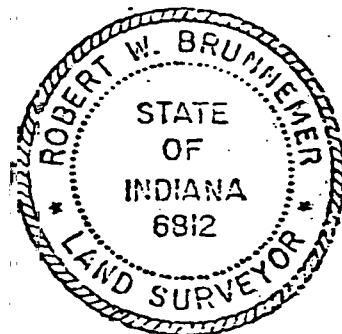

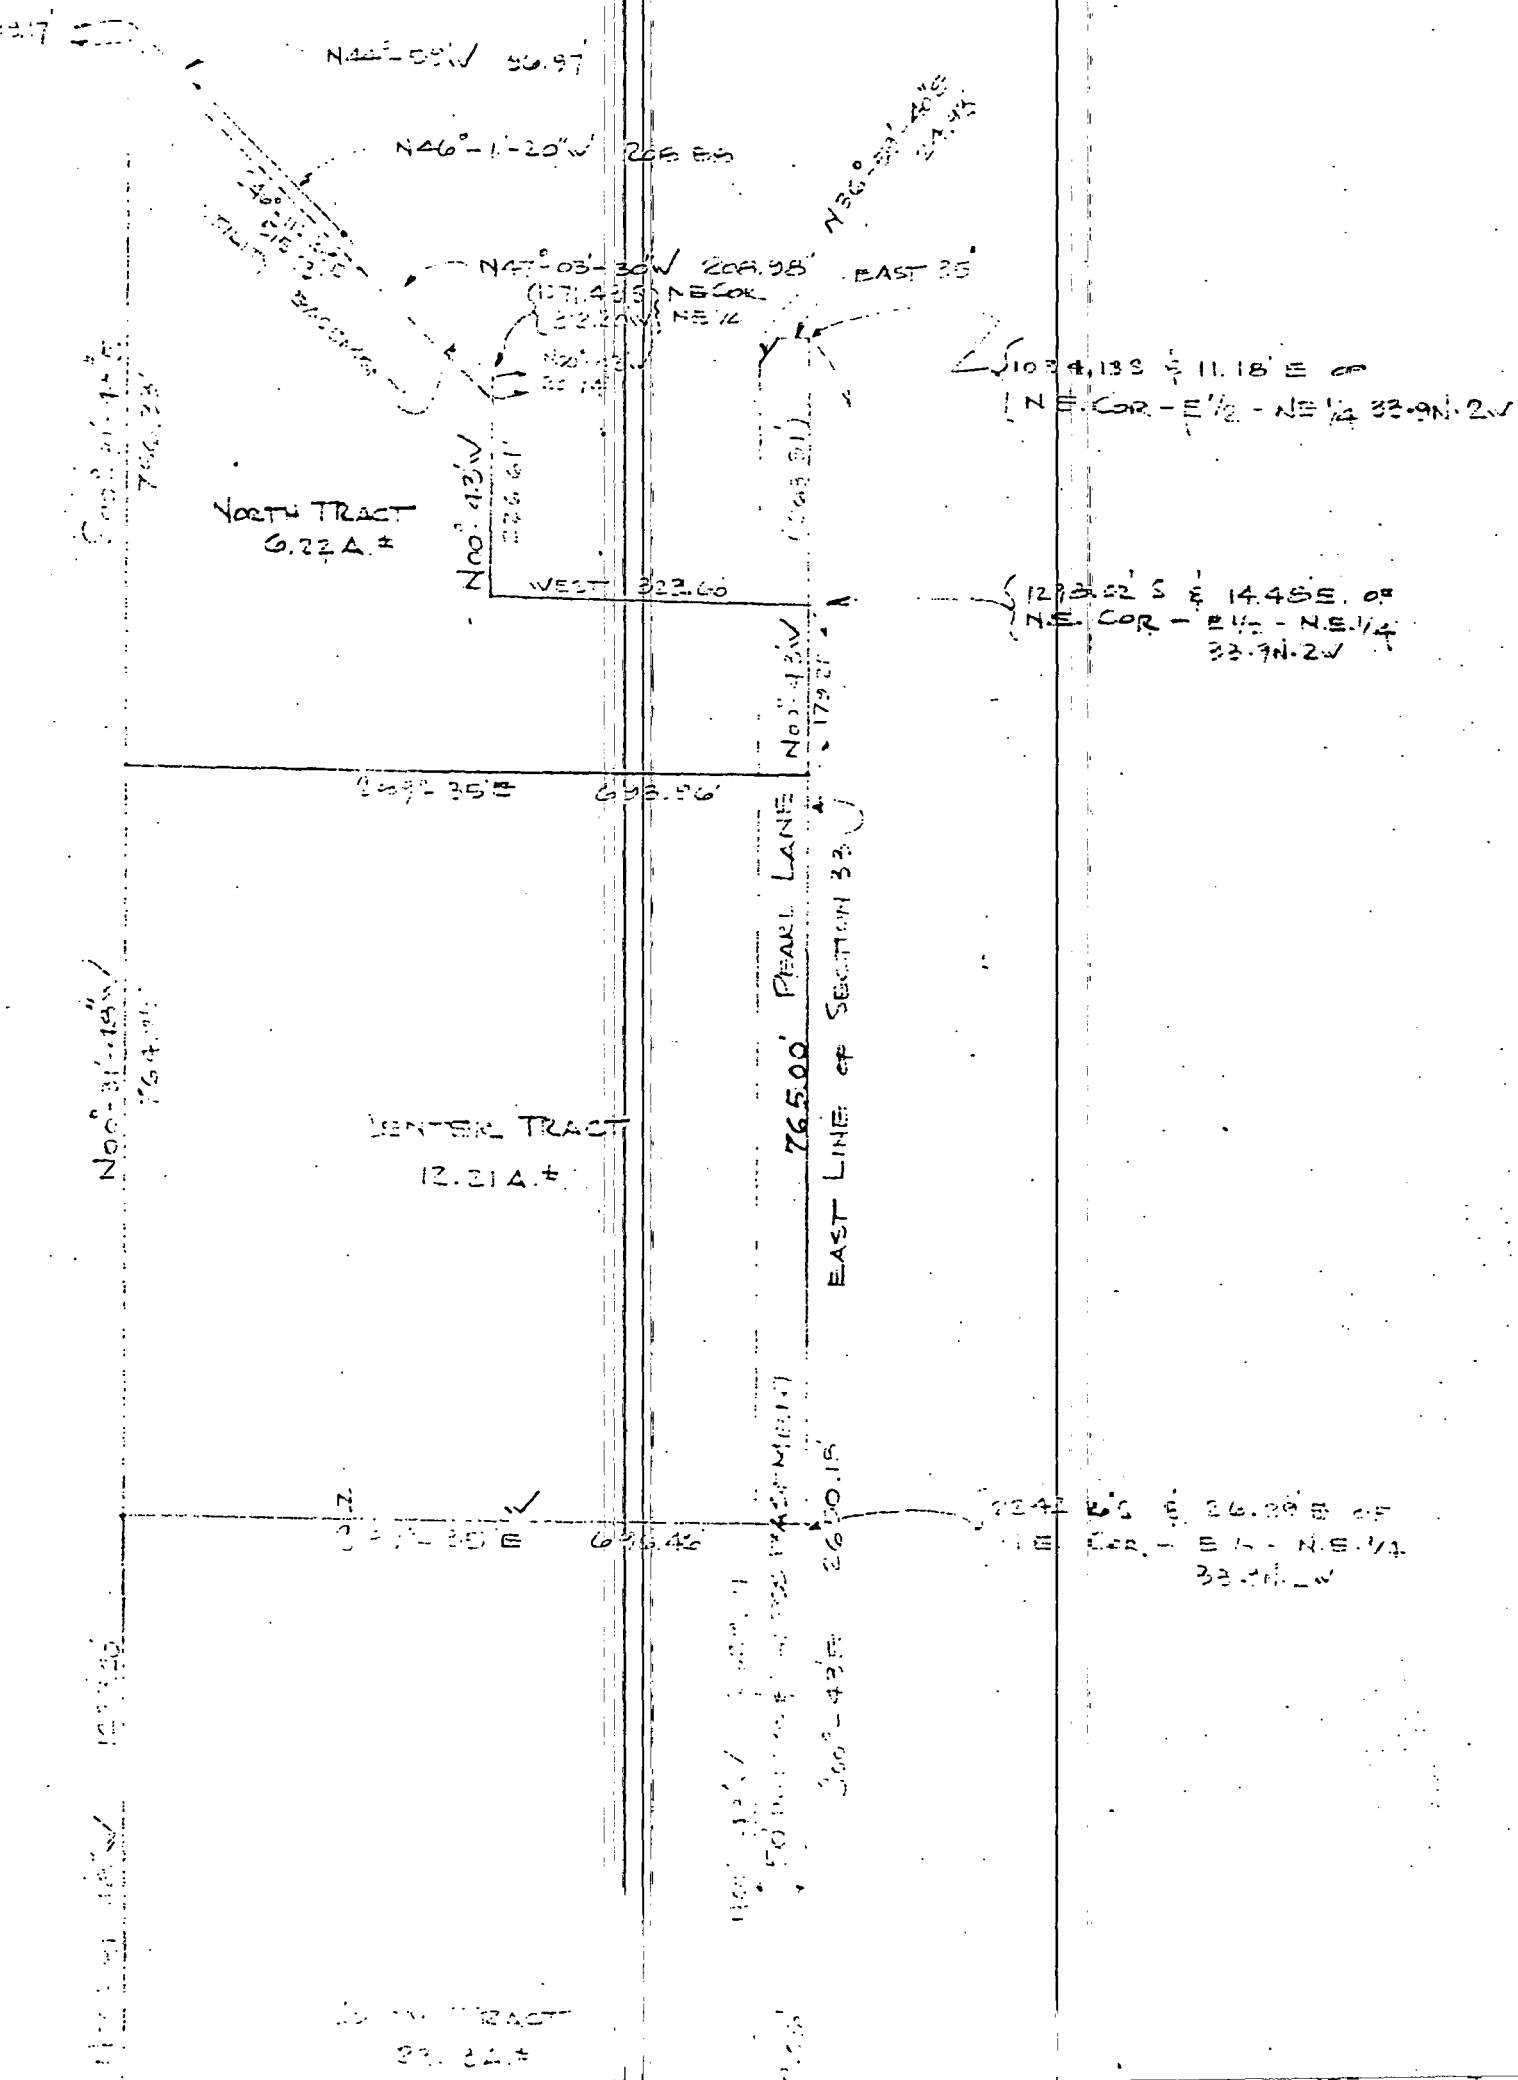

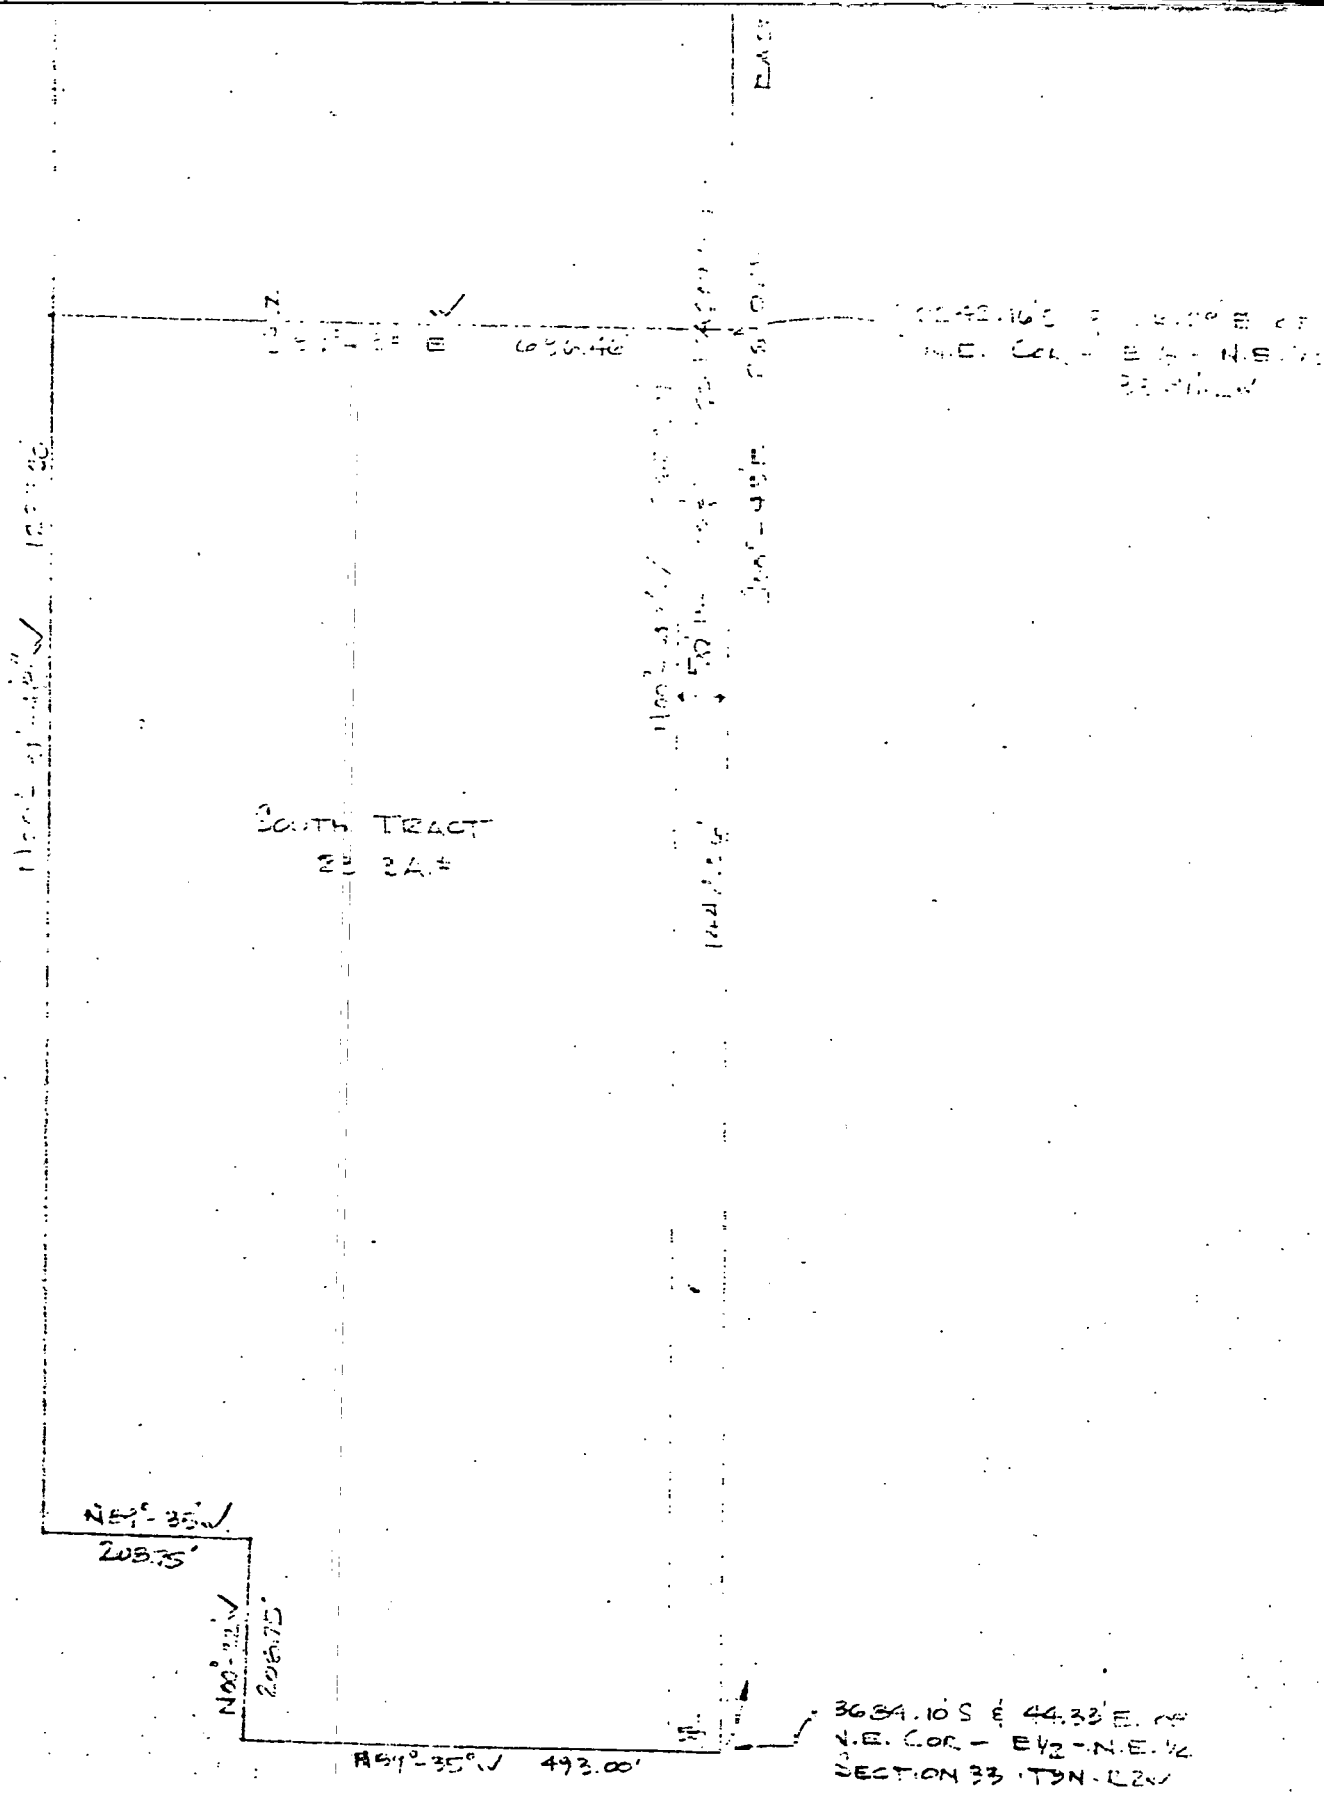

PLAT
 OF
 PART OF THE E 1/2 OF SECTION 23-T9N-R2W
 MONROE COUNTY, INDIANA
 PREPARED BY
 BLOOMINGTON ENGINEERING CO.
 214 N. 1ST STREET
 BLOOMINGTON, INDIANA

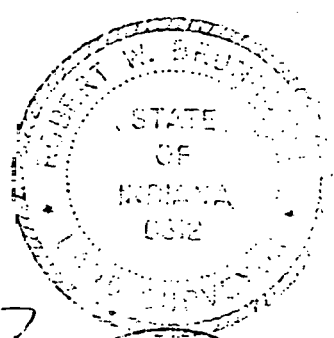

[Handwritten signature]

BLOOMINGTON ENGINEERING COMPANY

ENGINEERS and SURVEYORS
811 ANITA STREET
BLOOMINGTON, INDIANA 47401
Phone 332-2603



quarter of said Section 33 for a distance of 1442.06 feet to the place of beginning. Containing 23.13 acres, more or less. Subject to a roadway easement for Pearl Lane 50 feet of even width off the entire East side, said 50 foot strip lying adjacent to and on the West side of the East line of the East half of the Northeast quarter and the East line of the East half of the Southeast quarter of said Section 33.

Also, for the use of each of the above described tracts, a nonexclusive easement for ingress and egress described as follows: Beginning at a point that is 1034.13 feet South and 11.18 feet East of the Northeast corner of the East half of the Northeast quarter of said Section 33, said point being on the East line of said half-quarter, thence S00°-43'E over and along the East line of the East half of the Northeast quarter and ~~the East line of the~~ East half of the Southeast quarter for a distance of 2650.18 feet, thence N89°-35'W for a distance of 50.00 feet, thence N00°-43'W for a distance of 2629.91 feet, thence N36°-59'-40"E for a distance of 24.93 feet, thence East for a distance of 35.00 feet to the place of beginning.

Plat and descriptions prepared from a survey conducted under the supervision of:

Robert W. Brunnemer
Registered Land Surveyor
Indiana Registry #6812
December 21, 1978




PLAT OF SURVEY MADE FOR:
 LESLIE P. CHUPP AND CLAIRE CHUPP
 PART OF EAST HALF NORTHEAST QUARTER
 SEC. 33, TWP. 9-N., RANGE-2-W.
 MONROE CO., INDIANA

NORTH
 SCALE: 1 INCH = 60 FEET
 --- = C.L. EASEMENT
 --- = 1/2" x 18" REBAR SET
 --- = FENCE

MICHAEL D. MUNDY
 Land Surveyor
 P.O. Box 244
 Ellettsville Indiana 47429

(WALDRIP
 DR. 246, P. 145)

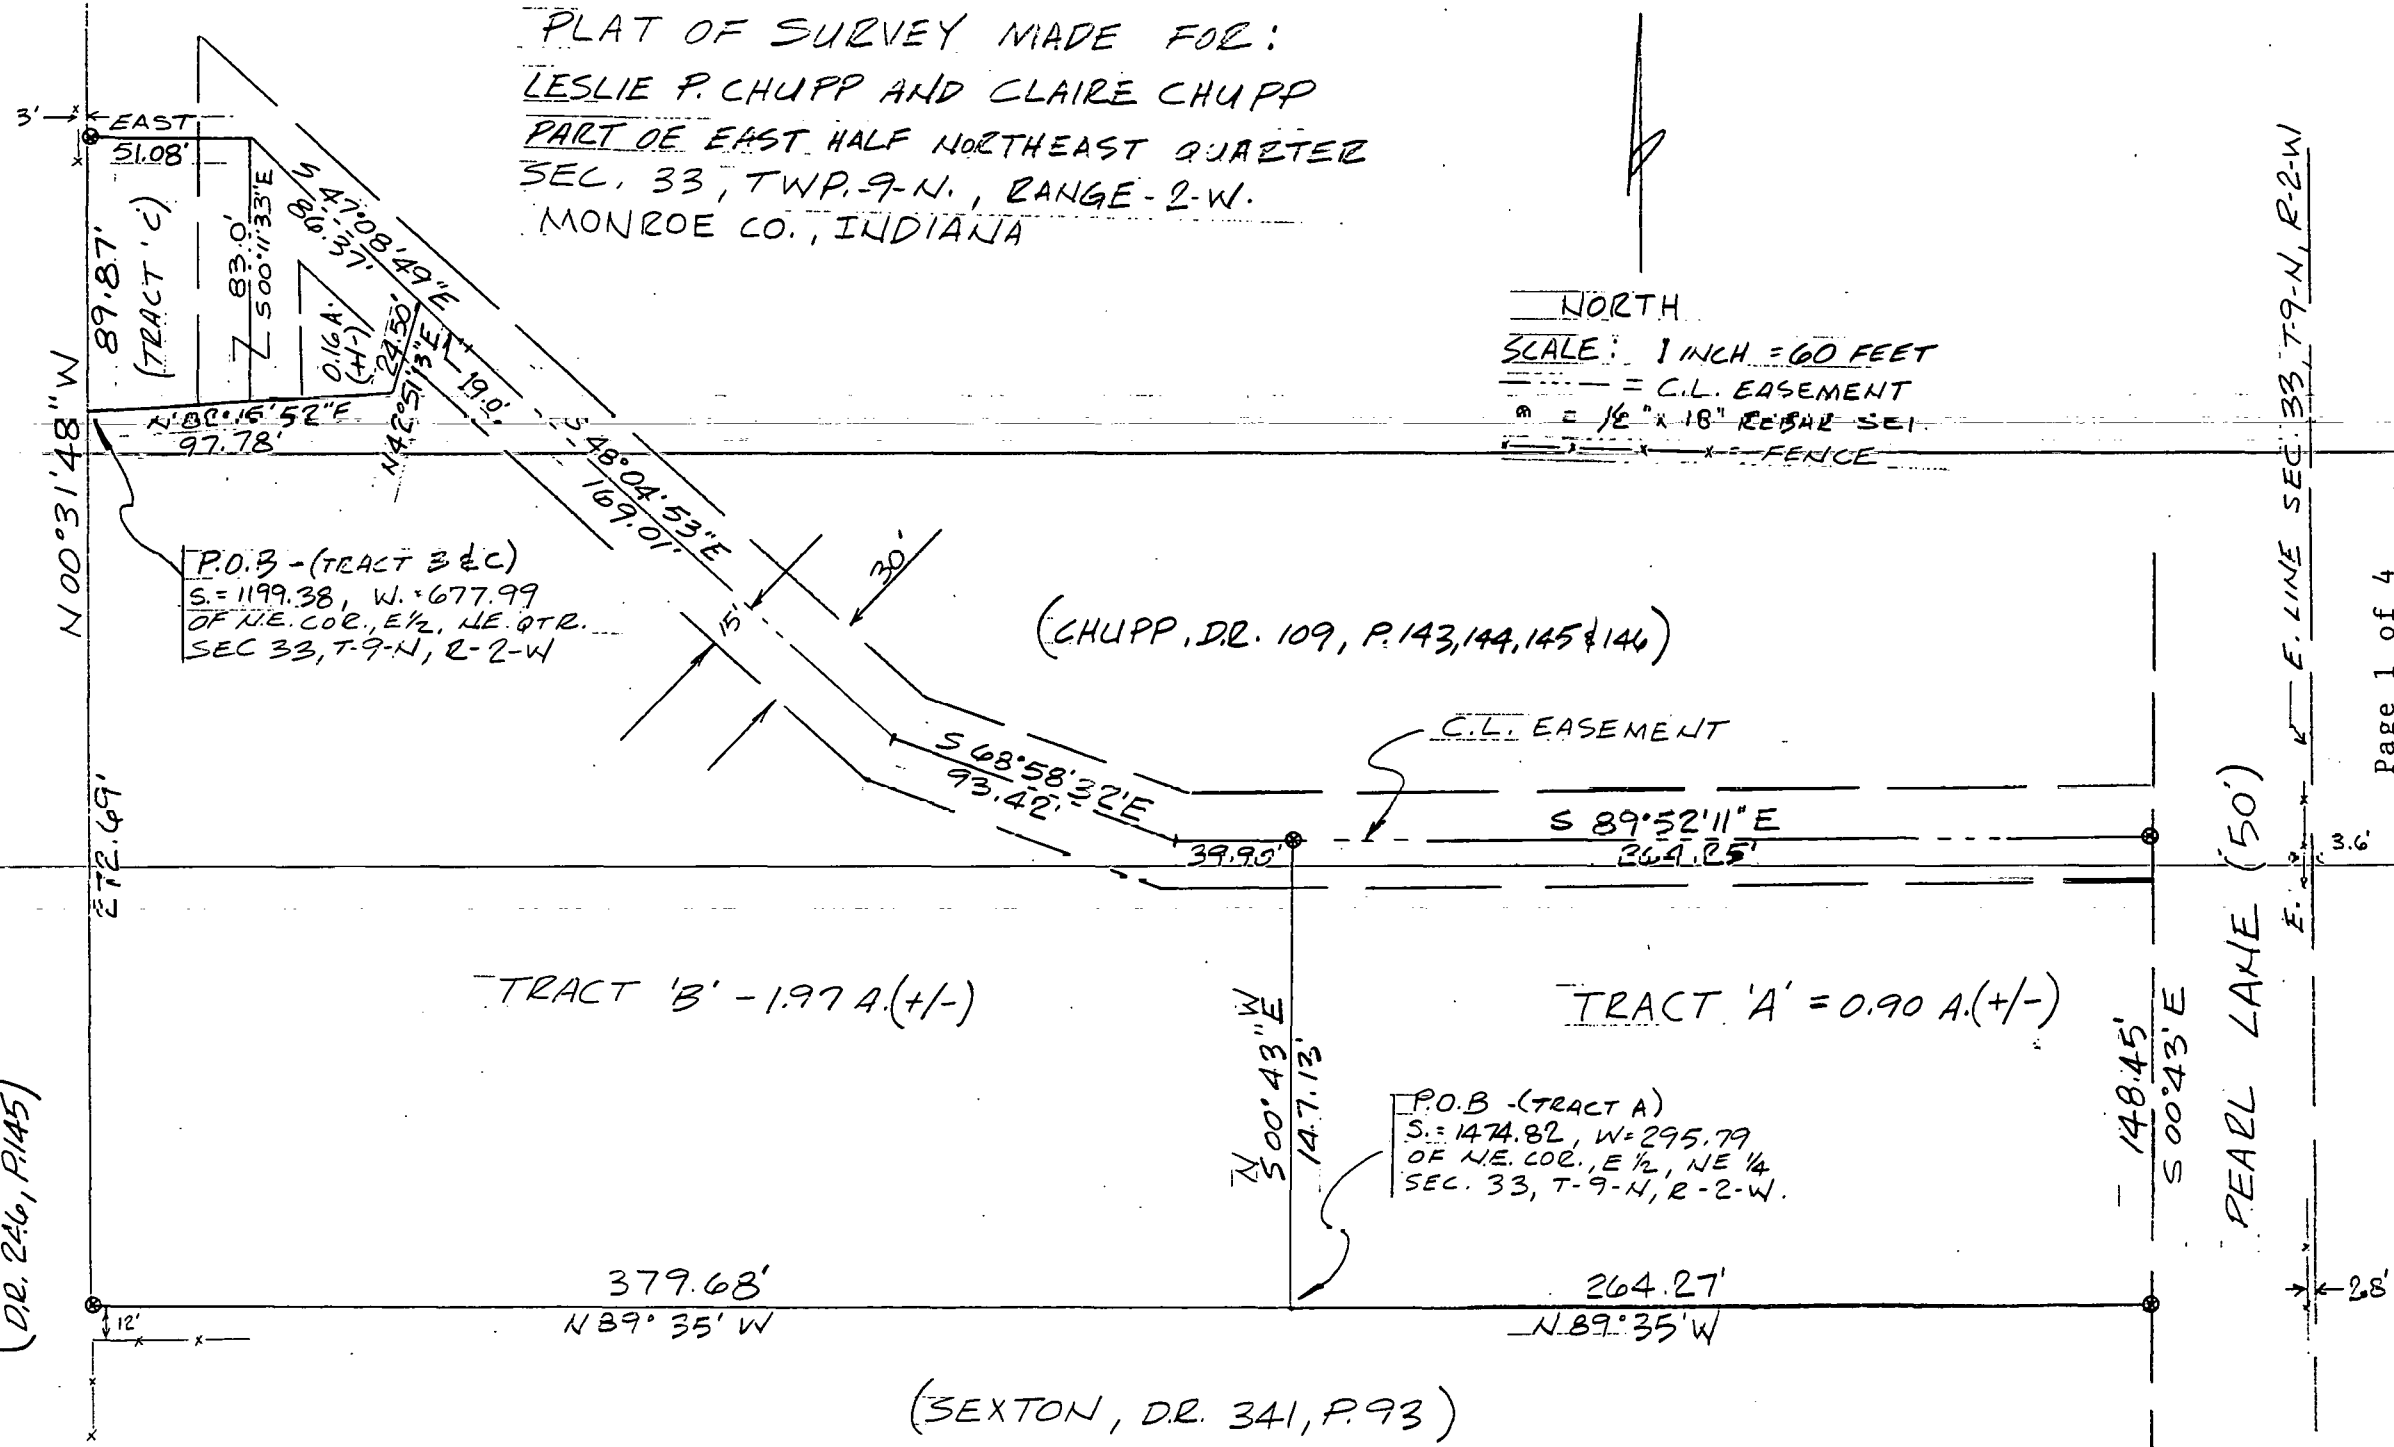

MICHAEL D. MUNDY
Land Surveyor
P.O. Box 244
Ellettsville Indiana 47429

CHUPP DESCRIPTIONS

Reference monumentation for the following three descriptions is a stone found at the Northeast quarter of Section 33, Township 9 North, Range 2 West which bears South 00°43' East a distance of 2686.57 feet to a stone at the East quarter corner of said Section 33.

TRACT 'A'

A part of the East half of the Northeast quarter of Section 33, Township 9 North, Range 2 West, Monroe County, Indiana, Described as follows:

Beginning at a point 1474.82 feet South and 295.79 feet West of a stone found at the Northeast corner of the East half of the Northeast quarter of said Section 33, thence North 00°43' West for a distance of 147.13 feet to a ½" rebar in the center of a gravel road, thence South 89°52'11" East along the center of said road for a distance of 264.24 feet to a ½" rebar on the West right of way of Pearl Lane, thence leaving said gravel road and continuing on the West right of way South 00°43' East for a distance of 148.45 feet to a ½" rebar, thence leaving said right of way North 89°35' West for a distance of 264.27 feet to the point of beginning. Containing 0.90 acres, more or less.

Subject to an easement for ingress and egress along the North side of this tract and any other easements that may exist.

TRACT 'B'

A part of the East half of the Northeast quarter of Section 33, Township 9 North, Range 2 West, Monroe County, Indiana, described as follows:

Beginning at a point 1199.38 feet South and 677.99 feet West of a stone at the Northeast corner of the East half of the Northeast quarter of said Section 33, thence North 82°15'52" East for a distance of 97.78 feet, thence North 42°51'13" East for a distance of 24.50 feet to the center of an existing road, thence along the center of said road the following courses and distances, South 47°08'49" East for a distance of 19.0 feet, thence South 48°04'53" East for a distance of 169.01 feet, thence South 68°58'32" East for a distance of 93.42 feet, thence South 89°52'11" East for a distance of 39.9 feet to a ½" rebar, thence leaving said road South 00°43' East for a distance of 147.13 feet, thence North 89°35' West for a distance of 379.68 feet to a ½" rebar, thence North 00°31'48" West for a distance of 272.69 feet to the point of beginning. Containing 1.97 acres, more or less.

Subject to a 30 foot wide easement for ingress and egress, 15 feet each side of the road center line.

Also, subject to any other easements that may exist.

MICHAEL D. MUNDY
Land Surveyor
P.O. Box 244
Ellettsville Indiana 47429

Tract 'C'

A part of the East half of the Northeast quarter of Section 33, Township 9 North, Range 2 West, Monroe County, Indiana. Described as follows:

Beginning at a point 1199.38 feet South and 677.99 feet West of a stone at the Northeast corner of the East half of the Northeast quarter of said Section 33, thence North 00°31'48" West for a distance of 89.87 feet to a $\frac{1}{2}$ " rebar, thence East for a distance of 51.08 feet to a road intersection, thence along the center of a road South 47°08'49" East for a distance of 86.37 feet, thence leaving said road South 42°51'13" West for a distance of 24.5 feet, thence South 82°15'52" West for a distance of 97.78 feet to the point of beginning, containing 0.16 acres, more or less.

Subject to a 30 foot wide easement for ingress and egress, 15 feet each side of the following lines. Beginning at the Northeast corner of tract 'C' and in the center of a road, thence North 47°08'49" West for a distance of 86.37 feet to the intersection of a road, thence along an existing road and through tract 'C' South 00°11'33" East for a distance of 83.0 feet.

Also for the use of each of the above tracts, an existing nonexclusive easement for ingress and egress described as follows: Beginning at a point that is 1034.13 feet South and 11.18 feet East of the Northeast corner of the East half of the Northeast quarter of said Section 33, said point being on the East line of said half-quarter, thence South 00°43' East over and along the East line of the East half of the Northeast quarter and the East line of the East half of the Southeast quarter for a distance of 2650.18 feet, thence North 89°35' West for a distance of 50.00 feet, thence North 00°43' West for a distance of 2629.91 feet, thence North 36°59'40" East for a distance of 24.93 feet, thence East for a distance of 35.00 feet to the place of beginning.

Also, for the use of each of the above tracts, a nonexclusive easement (created this survey) for ingress and egress, 15 feet each side of the following described line: Beginning at a point on the West right of way of Pearl Lane that is 1328.30 feet South and 33.39 feet West of the Northeast corner of the East half of the Northeast quarter of Section 33, Township 9 North, Range 2 West, thence North 89°52'11" West for a distance of 304.15 feet, thence North 68°58'32" West for a distance of 93.42 feet, thence North 48°04'53" West for a distance of 169.01 feet, thence North 47°08'49" West for a distance of 105.37 feet, thence South 00°11'33" East for a distance of 83.00 feet. Said center line of easement is the center line of an existing gravel road.

Surveyor's Report

1) In accordance with Title 864, Article 1.1, Chapter 13, Section 1 through 34 of the Indiana Administrative Code, the following observations and opinions are submitted regarding the various uncertainties in the locations of the lines and corners established on this survey as a result of:

- a) Variances in the reference monuments;
- b) Discrepancies in record descriptions and plats;
- c) Inconsistencies in lines of occupation and;
- d) Random Errors in Measurement (theoretical Uncertainty);

The Theoretical Uncertainty (due to random errors in measurement) of the corners of the subject tracts established this survey is within the specifications for a class C Survey (0.50 feet) as defined in IAC 864.

Subject tracts are a part of a 6.22 acre document provided by client. If I compute from the point of beginning along the bearing given for the East line of Section 33, Township 9 North, Range 2 West I miss a coordinate of zero by 1.75 feet.

Of the eight corners of the 6.22 acre document I found one pipe which (in its current location) is inconsistent with pipes found on a 1.46 acre tract also owned by client by 1.7 feet North and 3.7 feet East. My survey based on a stone at the Northeast corner of Section 33, Township 9 North, Range 2 West and a stone at the East quarter corner of said Section 33, also places the same uncertainty on the one pipe found on the 6.22 acre document.

At the Northwest corner of subject tracts I found wire from a previous fence about 3 feet west of my corner. At the Southwest corner there is a fence 12 feet South of my corner. In my search for monuments I found that the fence on the South side of this parcel is also inset. However, unwritten rights could apply. Fences along the East side of Pearl Lane encroach by 2.8 to 3.6 feet. No fencing was observed at the East edge of subject tracts.

As a result of the above observations, it is my opinion that the uncertainties in the locations of the lines and corners established on this survey are as follows:

Due to variances in Reference Monuments: 4.1 feet
Due to Discrepancies in Record Description: 1.75 feet
Due to Inconsistencies in lines of occupation: 12 feet

CERTIFICATION

I, Michael D. Mundy, an Indiana Registered Land Surveyor certify that the above report and survey represent a survey I made, that monuments exist as shown to the best of my knowledge and belief.

Date FEB 2 1989

Michael D. Mundy
Michael D Mundy, L.S. NO. 880014


STATE OF INDIANA)
) SS
COUNTY OF MONROE)



Subscribed and sworn to before me, a Notary Public, in and for said County and State, this the 2nd day of February, 1989.

In Witness Whereof, I have hereunto set my hand and seal.

My Commission Expires:
August 25, 1990
Residing in Monroe County, Indiana.
(Page 4 of 4)

Thomas A. Grubb
signed Marshall Grubb

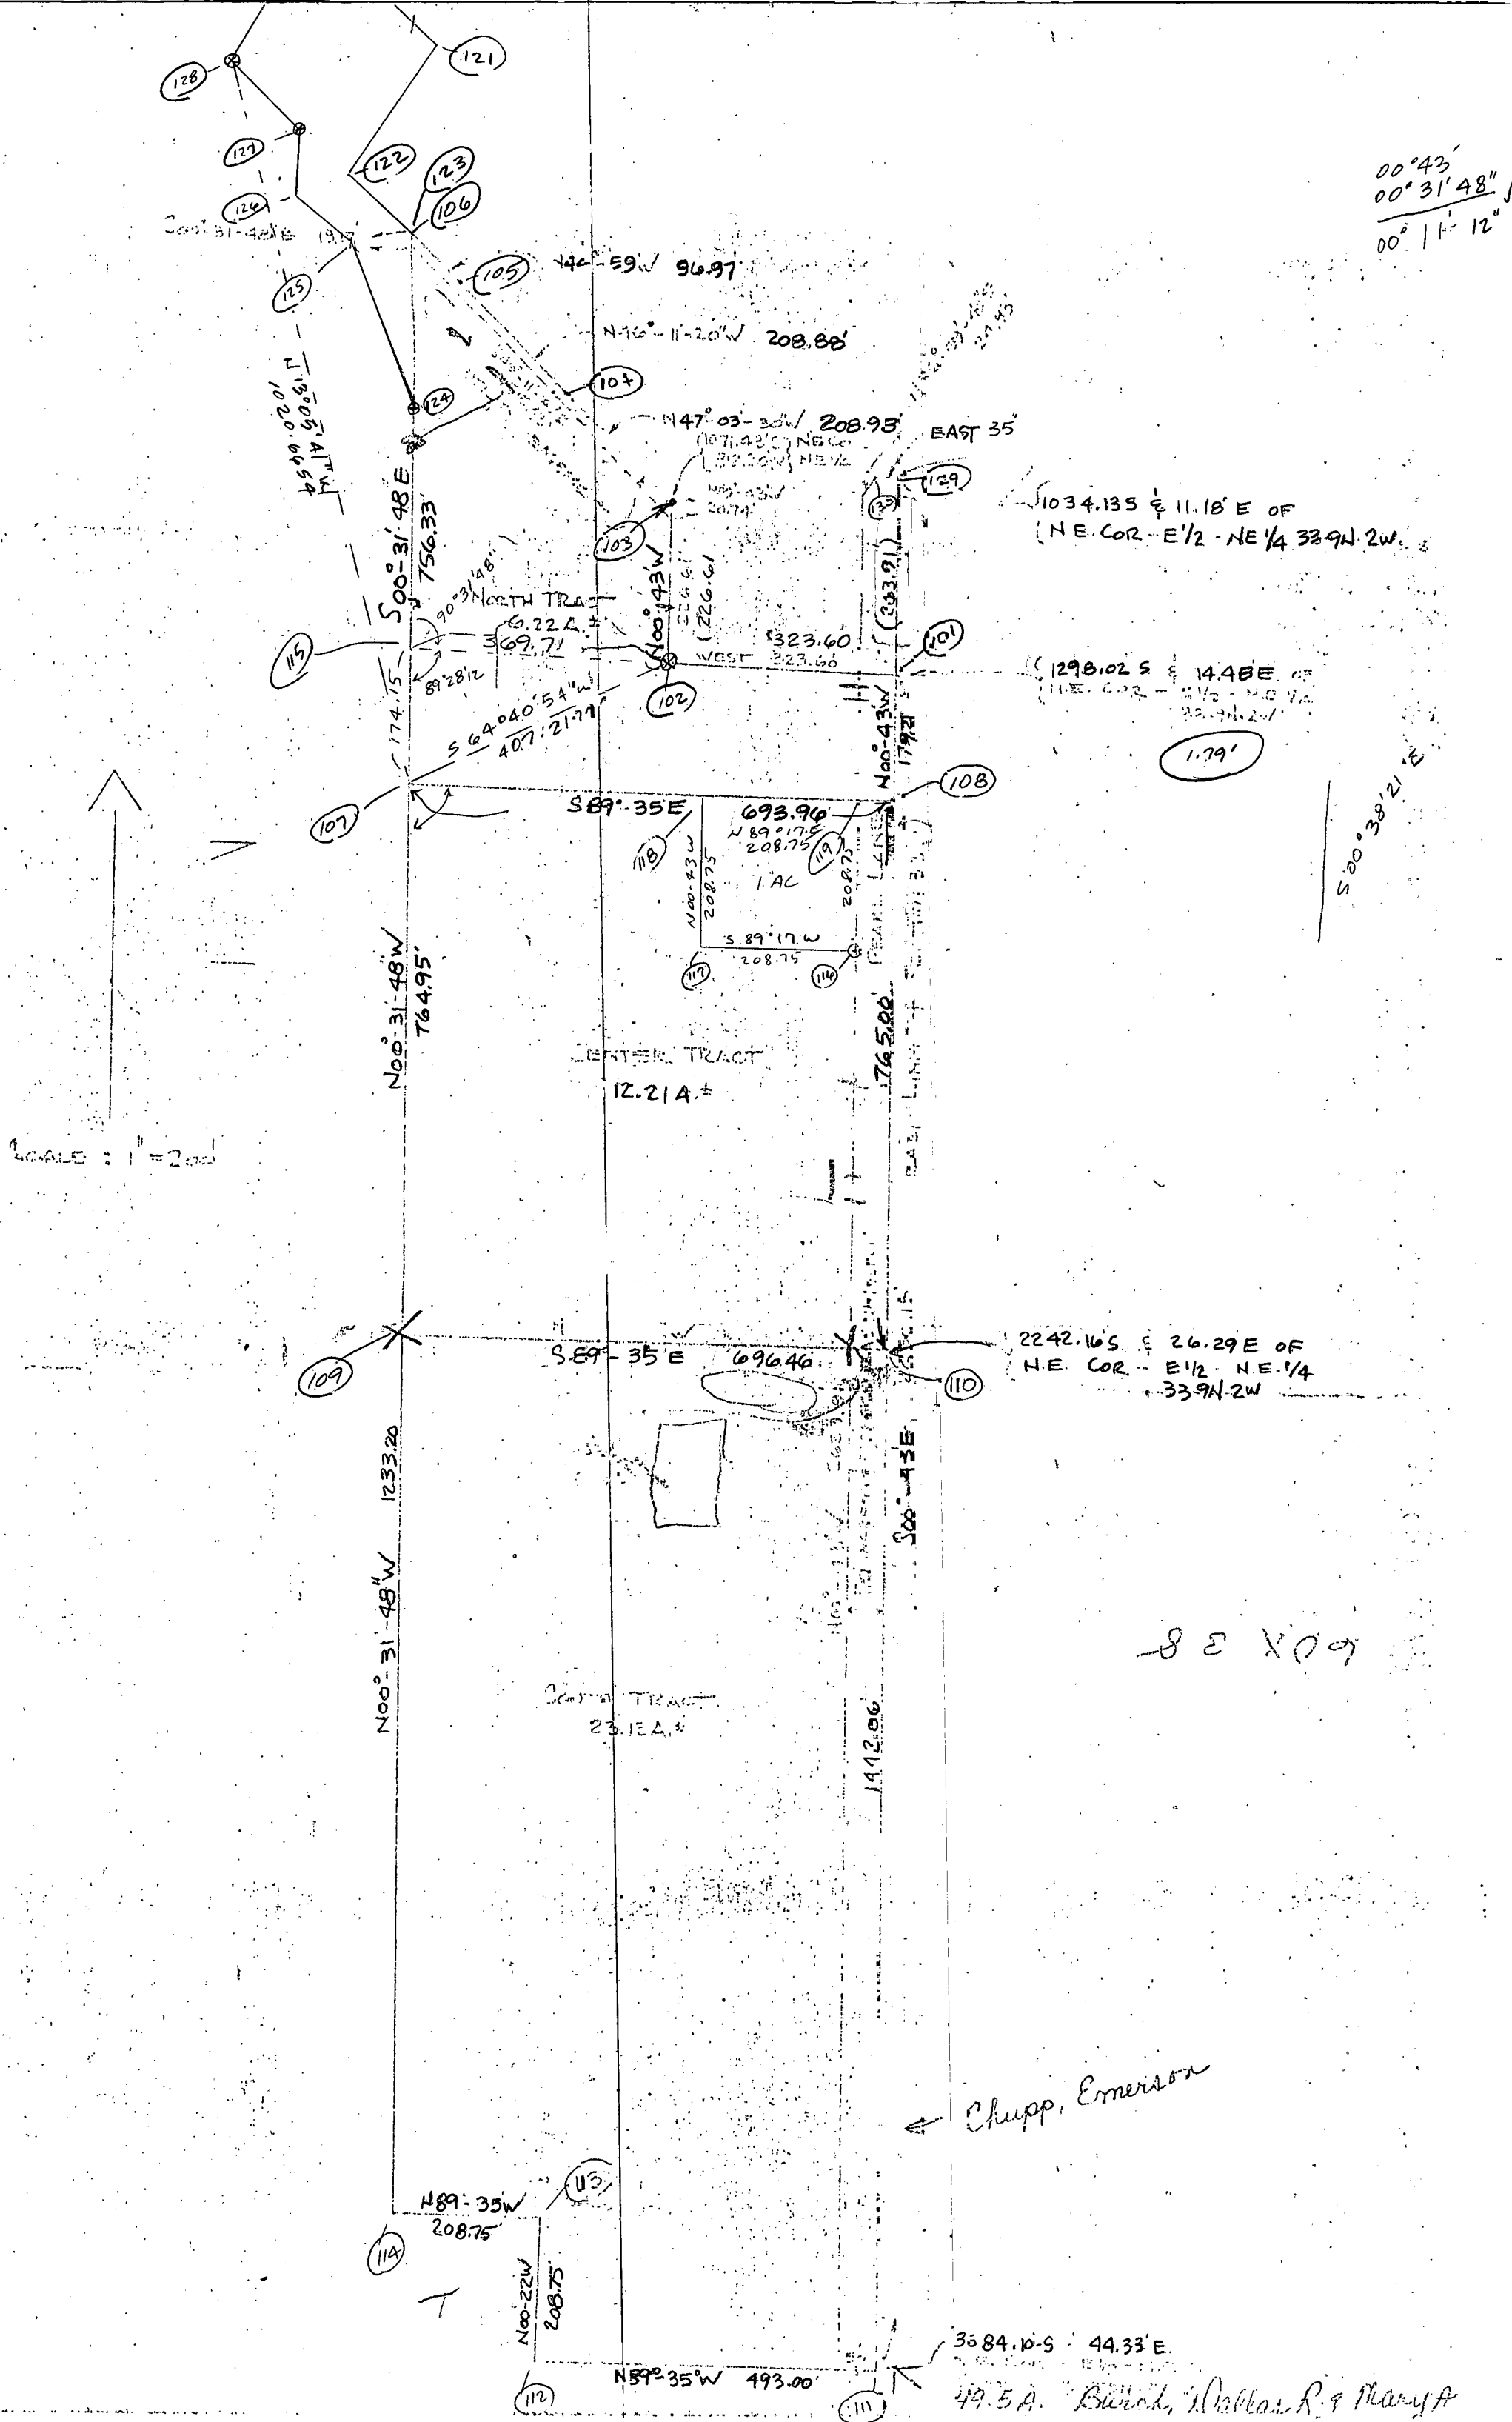

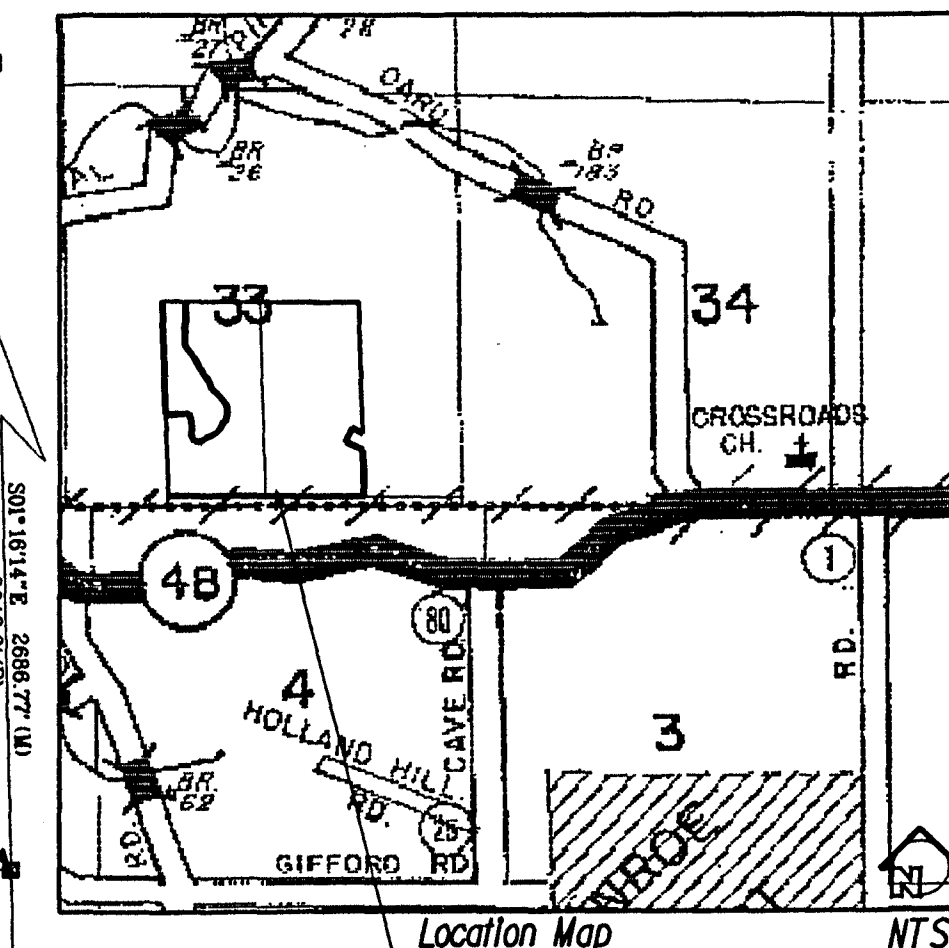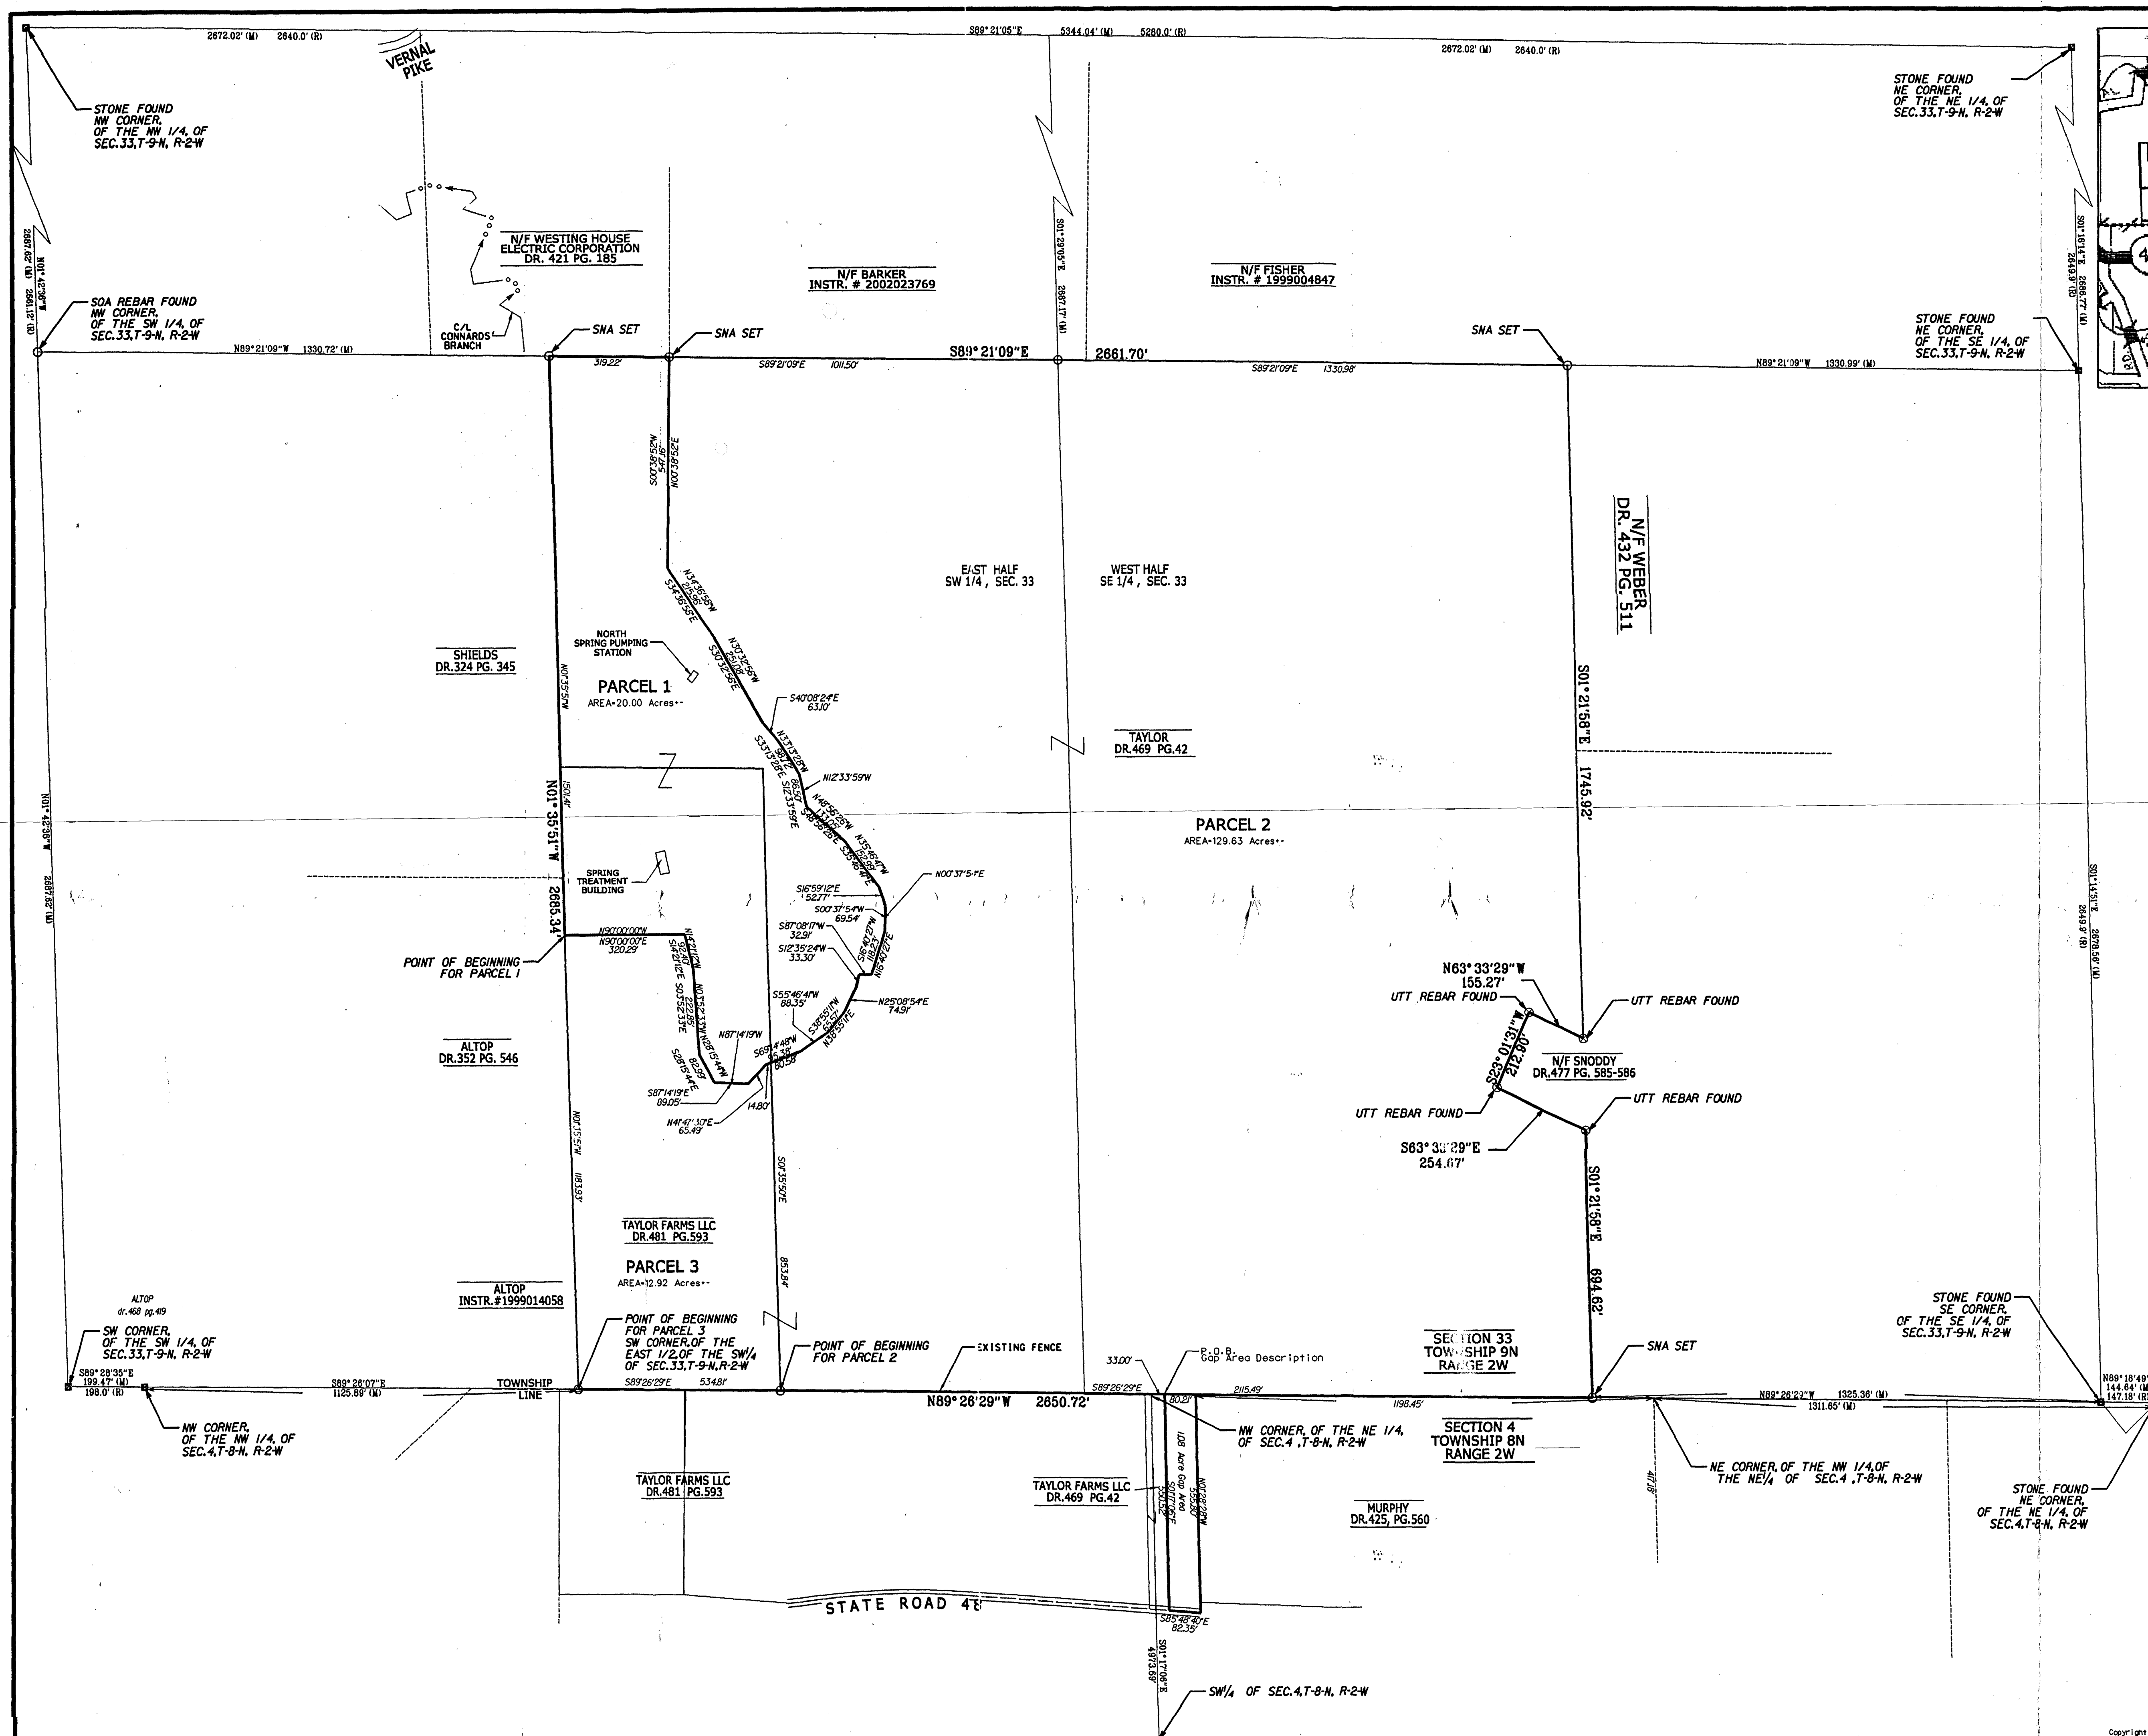

GENERAL NOTES:

- 1). Basis of Bearing for this Survey is GPS
2). Fieldwork for this Survey was performed in June of 2003.

MONUMENT LEGEND

STONE MONUMENT
STONE WITH X
CONCRETE MONUMENT
5/8" REBAR W/ PLASTIC CAP
REBAR FOUND
RON PIPE FOUND
FENCE POST FOUND
RAILROAD SPIKE FOUND
PK NAIL
GPS MONUMENT
SECTION CORNER

Smith Neubecker & Associates, Inc.
453 S. Claritz Boulevard
Bloomington, Indiana 47407-5355
Telephone: (812) 338-6536
FAX: (812) 338-6613
www.snainc.com

JOB TITLE
NEALS LANDFILL
TYPE "C" SUBDIVISION

[illegible]

SURVEYED	DATE
CM&JH	
DRAFTED	
ELD	
CHECKED	
ELD	

JOB NUMBER
2865

SHEET
1

OF
1

DATE **6/30/03**

BOUNDARY

Feb 19th 1839

Surveyed for James Davis & others the following lines in Section 33 T 9 R 2. west Beginning at the S E corner of the South west 1/4 of the S 1/2 quarter of said Section 33 then N 6° W 81. poles 10 links to the N E corner of the said S 1/2 1/4 then S 85° W 80 poles 4 links to the N W corner of said 1/4 then S 6° E 81. poles 10 links to the S W corner of said Section No 33 then N 35° E 80 poles & 4 links to the Beginning containing in said boundary 40 acres

D. B. Baugh Sept

James W. Spencer M. C. S.

March 12th A.D. 1839

Surveyed for James Mathers John Mathers Samuel Mathers & William Campbell (sen) the following lots of land situate in the County of Monroe & State of Indiana in Section No 20 T 8 R 1. west and bounded as follows (cont) Beginning at a stone it being the N E corner of said Section withup Bush 10 in diam N 29° E 40 links dist Sugar 30 in diam N 12° E 62 links dist then S 85° W 53. poles to a stone withup Sugar 30 inch diam S 10° W 7 links dist then S 1/2° E 140 poles to a stone standing in the Bedford State Road then S 5 1/2° E 16. Poles 20 links to a stone intersecting the line running parallel from the East to the West 1/2 mile post of said Section then S 5° E 34. poles 14 links to a stone standing in the Bedford State Road. then N 86° E 67. poles 12 1/2 links to a stone standing in David Hurlays western line then N 6° W 34 Poles 14 links to a stone standing at the Eastern 1/2 mile post of said Section then N 6° W 156 Poles 8 links to the Beginning containing 73. acres & 33 Poles

John Alexander & Thomas Mathers
Chain Bearers sworn March 12th 1839.

James W. Spencer M. C. S.

March 12th A.D. 1839

Surveyed for William Campbell the following lot of land in Section No 20 T 8 R 1. west Beginning 20 feet or 30 1/4 links of the chain west of Levi Harts corner then S 1/2° E 37 Poles 18 1/4 links then S 85° W 19 poles & 13 links then N 6° W one pole 12 1/2 links then S 85° W 77 poles 6 1/4 links at which place withup trees was made but misplaced but I think they are Sugar trees then S 6° W 36 poles 6 1/4 links to the Northern 1/2 mile post of said Section then S 6° E 77 poles 6 1/4 links to a stone the Southern corner dividing the two 1/2 quarters between John Alexander & Thomas Carter